


FLOOR PLAN





1:100

Termite Protection
All primary building elements used for the construction of this building will consist entirely of, or a combination of, materials considered not subject to termite attack. Specifically, all timbers used in this dwelling will be preservative treated in accordance with AS 3660.1 and will comply with Part 3.1.3.2 of the Building Code of Australia - volume 2, 2016.

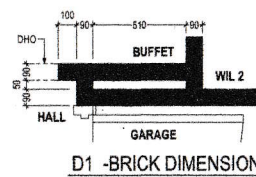


TYPICAL LINEN SHELVING DETAIL

15

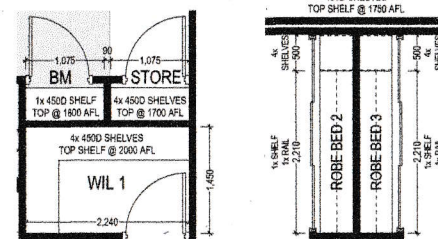 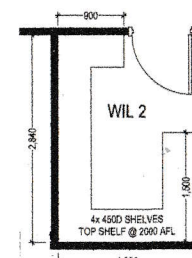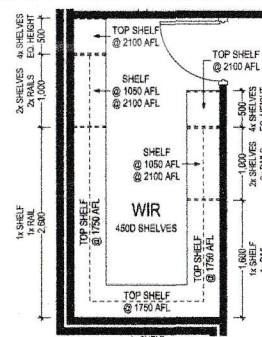

SHELVING DETAIL

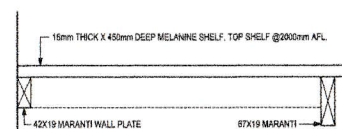

TYPICAL LINEN SHELVING DETAIL

15



TARGET HOMES WA

BUILD SMART WITH EXCELLENCE

Target Home Study Pty Ltd Tel: Target Homes WA
(08) 9355 6282 | info@targethomeswa.com.au
(14) Suite 1/11 Brown Street, Perth WA, 6000
www.targethomeswa.com.au

JOB# 41 628 77489 - Returns Reg 40252464

Ⓢ WORK SAMPLE - Submitting THE "SOLD" PROPERTY OF TARGET HOMES WA PVTY LTD AND MAY NOT BE GIVEN, LENT, REPRODUCED OR OTHERWISE COPIED OR REPRODUCED WITHOUT TARGET HOMES WA PVTY LTD'S WRITTEN CONSENT.

REV	DATE	DRAWN	BY	DESCRIPTION
A	28 JUL 20 10	JM	JM	CONTRACT DRAWINGS
B	28 OCT 20 19	JM	JM	PRELIMINARY UDL
C	20 OCT 20 19	JM	JM	10% PLAN ADDED

THIS IS ONE OF THE DRAWINGS REFERRED TO IN THE BUILDING CONTRACT

DATE _____

OWNER _____

OWNER _____

BULKY _____

COUNT _____

AARON THIEL & TINA DINARDO


SITE ADDRESS:
**LOT 1335 (450) MYRELA TRAIL
 ALKINOS**

DRAWING TITLE:
**FLOOR PLAN
 SHEDDING DETAIL**

SCALE @ A2: 1/500 / 1/250 / 1/5


JOB NO _____

SHEET NO. 3 of 11 REV. C

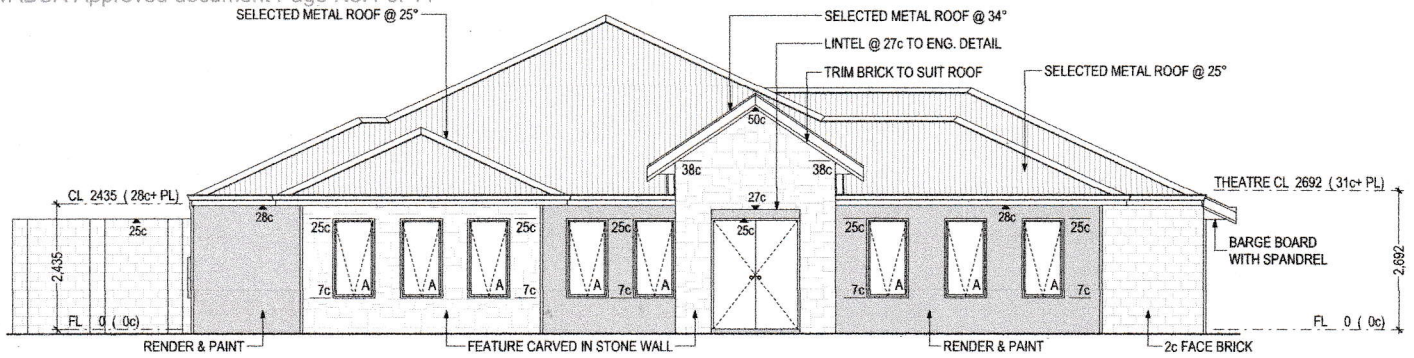


ELEVATION 1

1:100

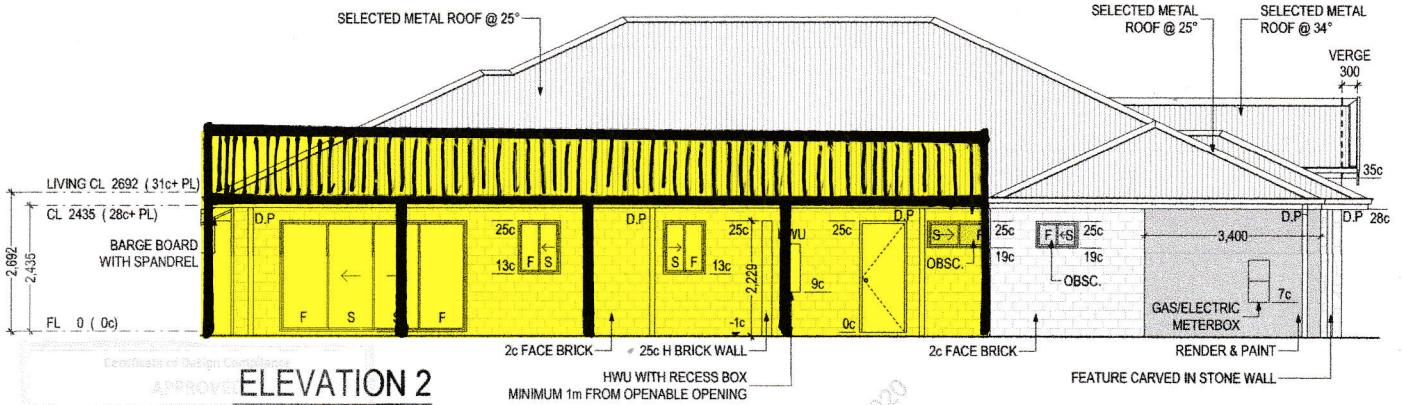


ELEVATION 2

1:100

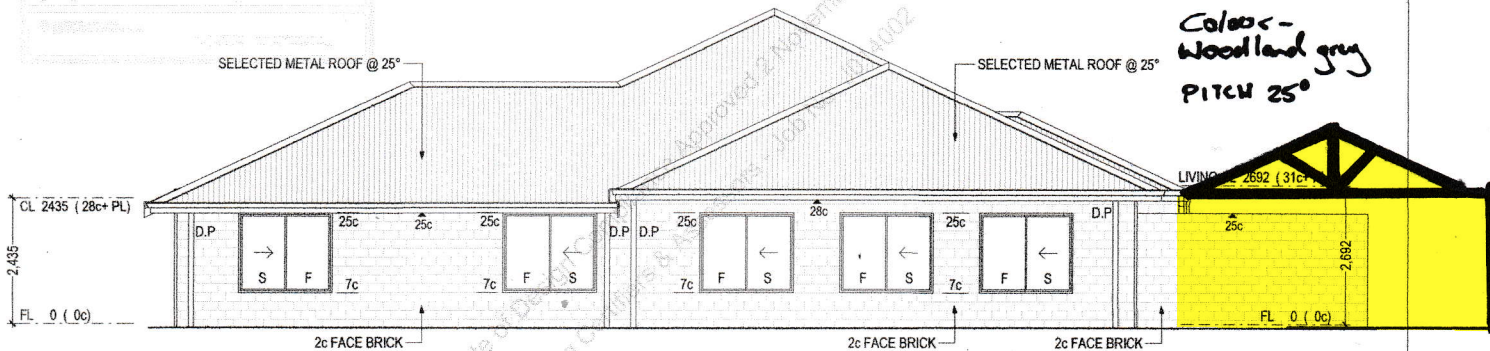

ELEVATION 3

1:100

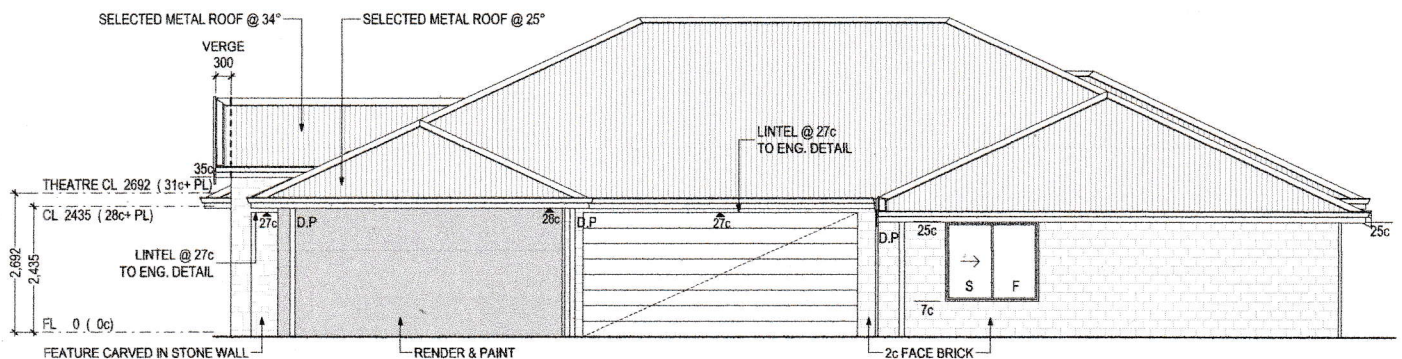

ELEVATION 4

1:100

GENERAL NOTES:
ALL DIMENSIONS TO BE CHECKED ON SITE PRIOR TO COMMENCEMENT OF CONSTRUCTION. ARCH' DRAWINGS TO BE READ IN CONJUNCTION WITH ENG'S DETAILS, ADDENDA AND WORK ORDER. NOTIFY BUILDER OF ANY DISCREPANCIES PRIOR TO COMMENCING WORK.



TARGET HOMES WA
BUILD SMART WITH EXCELLENCE

Target Home Group Pty Ltd T/A Target Homes WA
(P) 08 6102 6282 (E) info@targethomeswa.com.au
(A) Suite 1/1 Brewer Street, Perth WA, 6000
www.targethomeswa.com.au
ABN: 61 509 779 482 Builders Reg #101546

ROOFING NOTE:

- (1) COLORBOND ROOF: 25° & 34° PITCH APPROX.
- (2) TIMBER ROOF TO MANUFACTURER'S & ENGINEER'S DETAILS.
- (3) ALL STRUCTURAL BEAMS TO BE IN ACCORDANCE WITH STRUCTURAL ENGINEER'S DRAWINGS.

© THIS WORK SHALL REMAIN THE SOLE PROPERTY OF TARGET HOMES WA PTY LTD AND MAY NOT BE GIVEN, LENT, RESOLD OR OTHERWISE DISPOSED, COPIED OR REPRODUCED WITHOUT TARGET HOMES WA PTY LTD'S WRITTEN CONSENT.

REV	DATE	DWN	CHK	DESCRIPTION
A	28 JUL 20	JD	MH	CONTRACT DRAWINGS
B	05 OCT 20	JD	MH	PRE-START VAR. 01
C	30 OCT 20	JD	MH	BAL PLAN ADDED

THIS IS ONE OF THE DRAWINGS REFERRED TO IN THE BUILDING CONTRACT

DATE

OWNER

OWNER

BUILDER

CLIENT:

AARON THIEL & TINA DINARDO

SITE ADDRESS:

LOT 1835 (#50) MYRLEA TRAIL ALKIMOS

DRAWING TITLE: ELEVATIONS

SCALE @ A3: 1:100

JOB NO:

SHEET NO: 4 of 11

REV: C