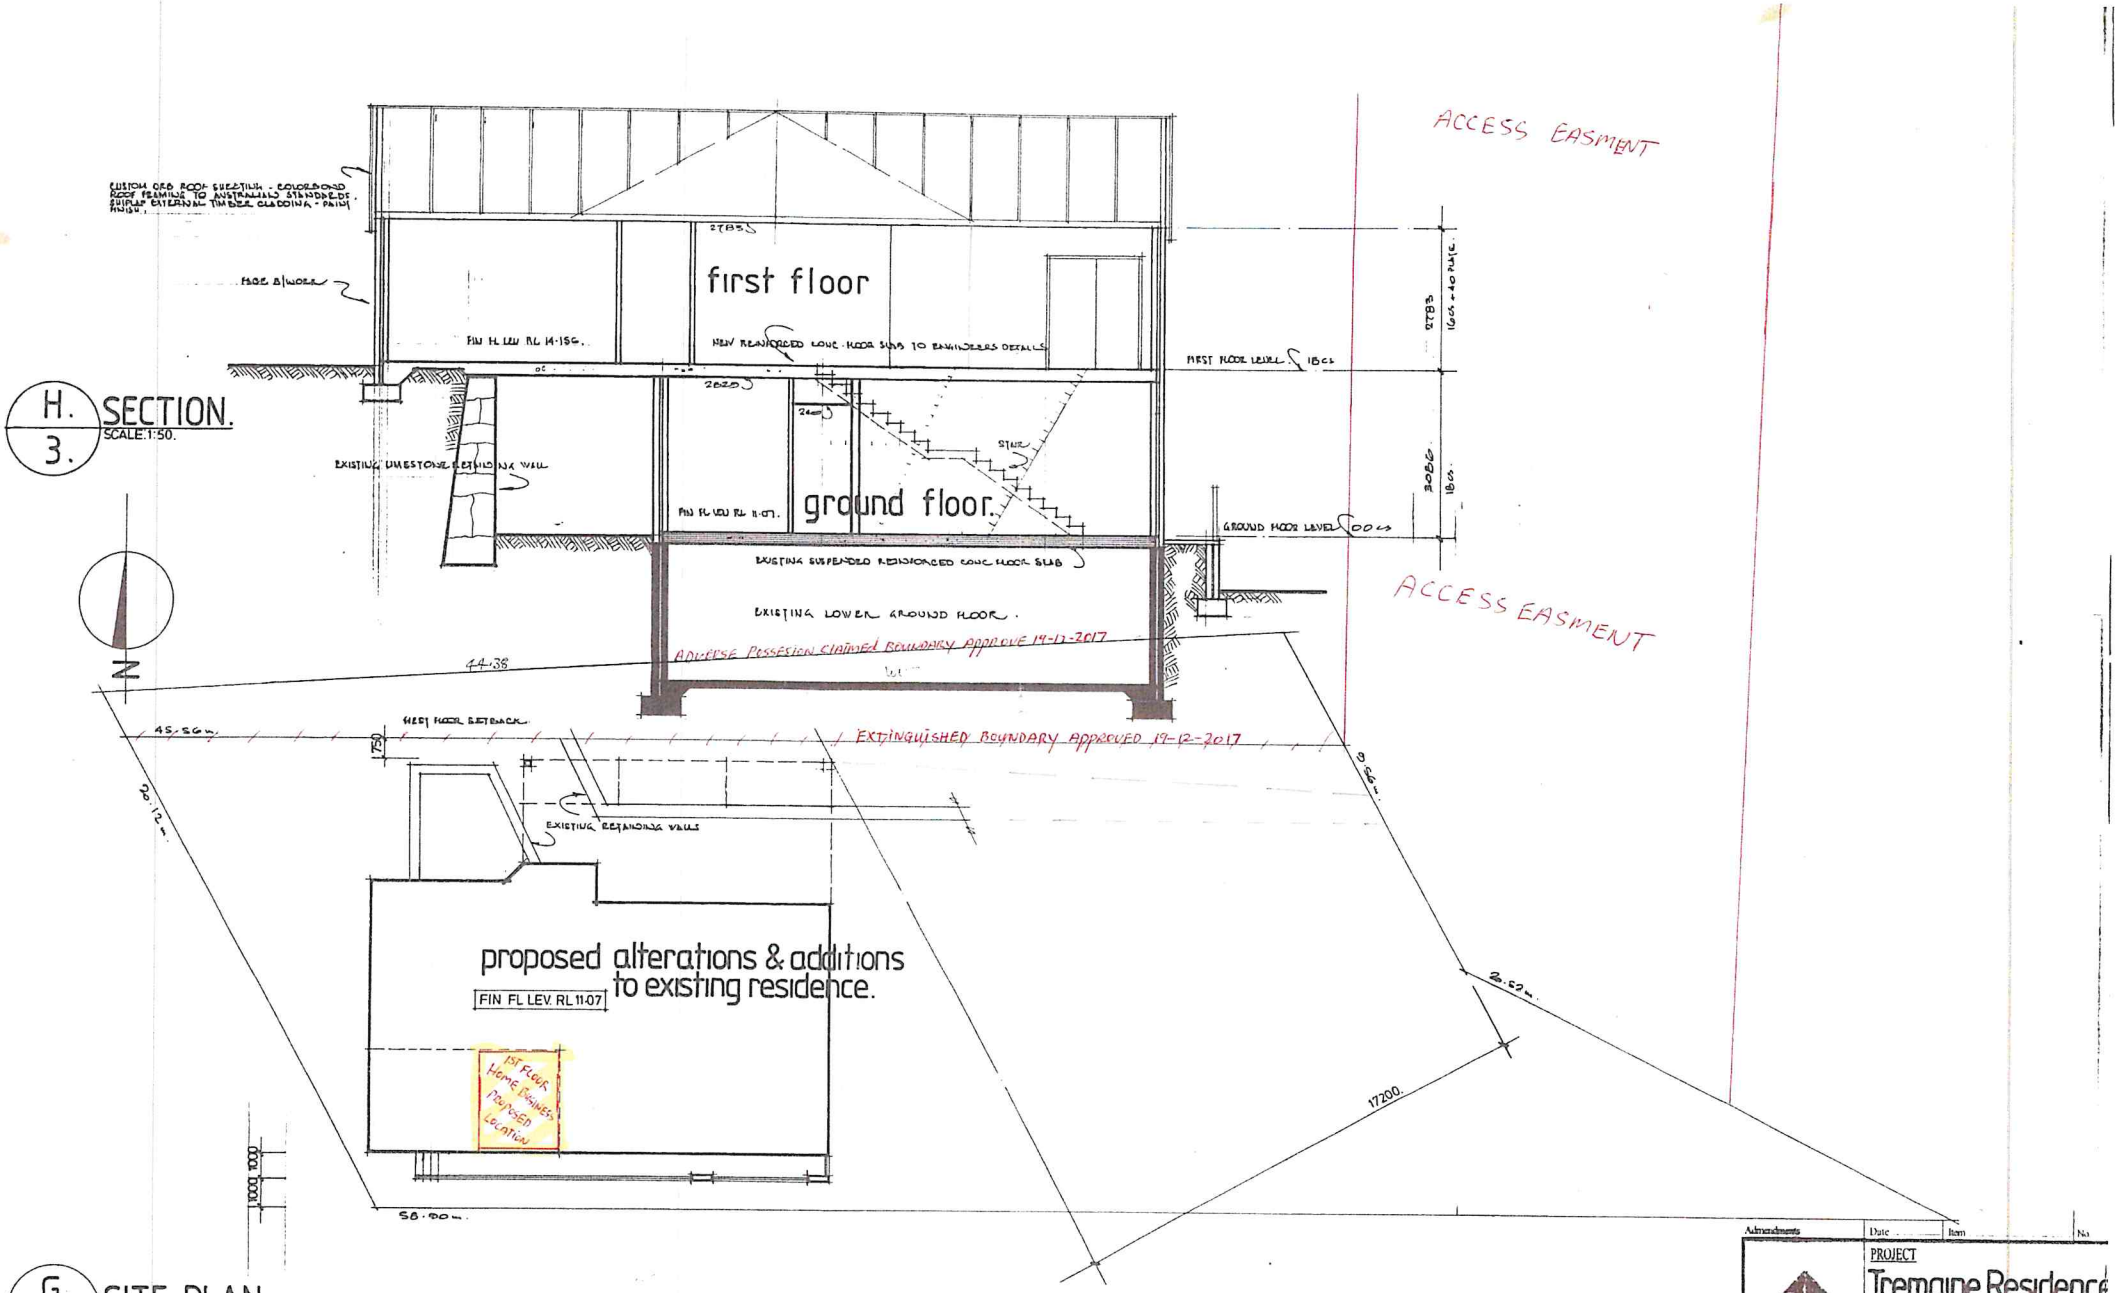

H. 3. SECTION.
SCALE:1:50.

G. 3. SITE PLAN.
SCALE:1:100.

Amendments | Date | Item | No.

McARTHUR & ASSOCIATES PTY LTD
ABN 63 059 456 996
design group
3/436 Cambridge Street, Floreat WA 6014
Telephone: 9383 6084
Facsimile: 9383 6083
E-mail: macarthur@iinet.net.au
Web: www.iinet.net.au/~macarthur

PROJECT
Tremaine Residence
PROPOSED ALTERATIONS & ADDITIONS TO EXISTING RESIDENCE AT LOT 132 TWO ROCKS ROAD, YANCHEP. FOR Mr.G .TREMAINE.

Date: FEB 08 | Job N.º | Drawing N.º 3.
Scale: 1:50 , 1:100.
Check all dimensions on site prior to commencement

APPROVED
Permit 6068
Date 04/08/08

15 SEP 2021

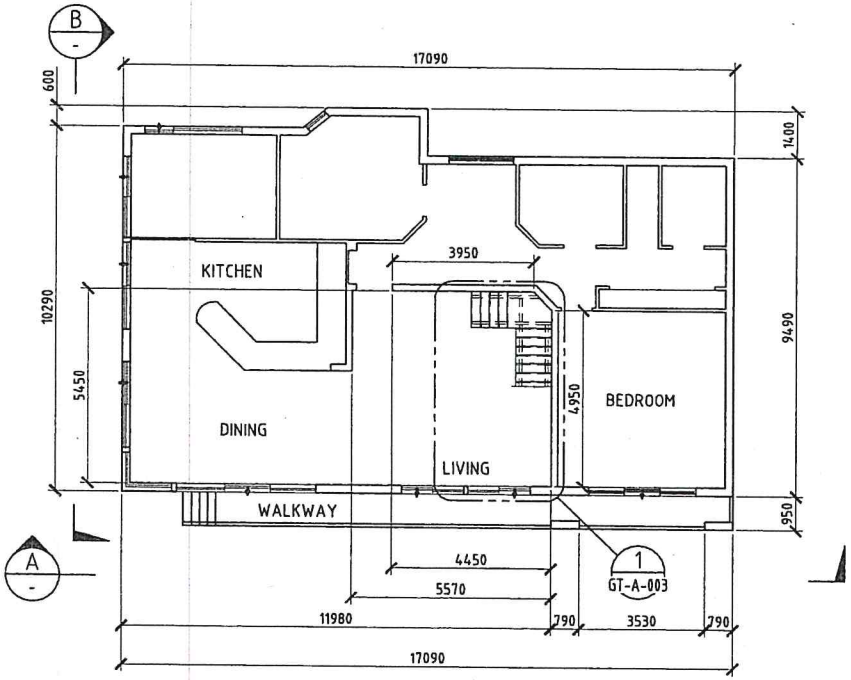

GROUND FLOOR

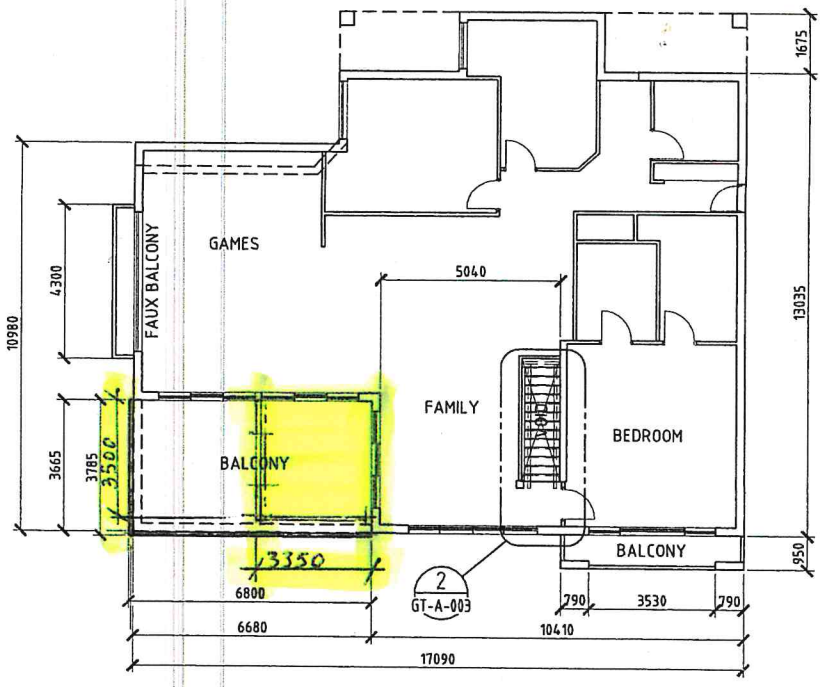

FIRST FLOOR

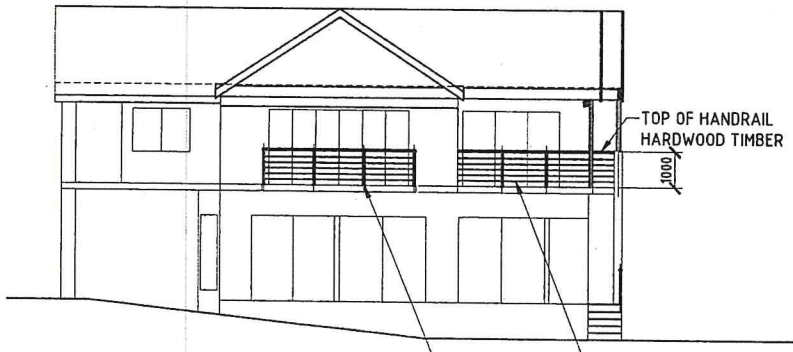

ELEVATION B

ELEVATION A

Digitally signed by George Rasmussen
DN: cn=George Rasmussen, o=244021, ou=MIEAust CPEng, email=grasmussen@westnet.com.au, c=US
Date: 2015.01.14 10:34:46 +08'00'

REV	BY	DATE	REVISION	CHK	APPD
A	BT	5.12.14	ISSUED FOR CLIENT REVIEW		

Copyright ©
"This document is & shall remain the property of TIBBETT DRAFTING SERVICES. The document may only be used for the purpose for which it was commissioned & in accordance with the terms of engagement for the commission. Unauthorised use of this document in any way is prohibited."

TIBBETT DRAFTING SERVICES
55 Boynton Gardens
Iluka 6028
Tel: (08)9304 1313
email: bernie@e-wire.net.au

	NAME	DATE
APPD		
DRAWN	B.TIBBETT	02.12.14
CHECKED		
DESIGNED		
DESIGN CHK		

PROJECT STAIR & BALCONY

TITLE HOUSE PLAN AND ELEVATIONS

REF DRG No | REFERENCE DRAWINGS

CLIENT GARY TREMAINE

LOT 132 TWO ROCKS RD, YAN

A2 | SCALE 1:100 | DRG No GT-A-002