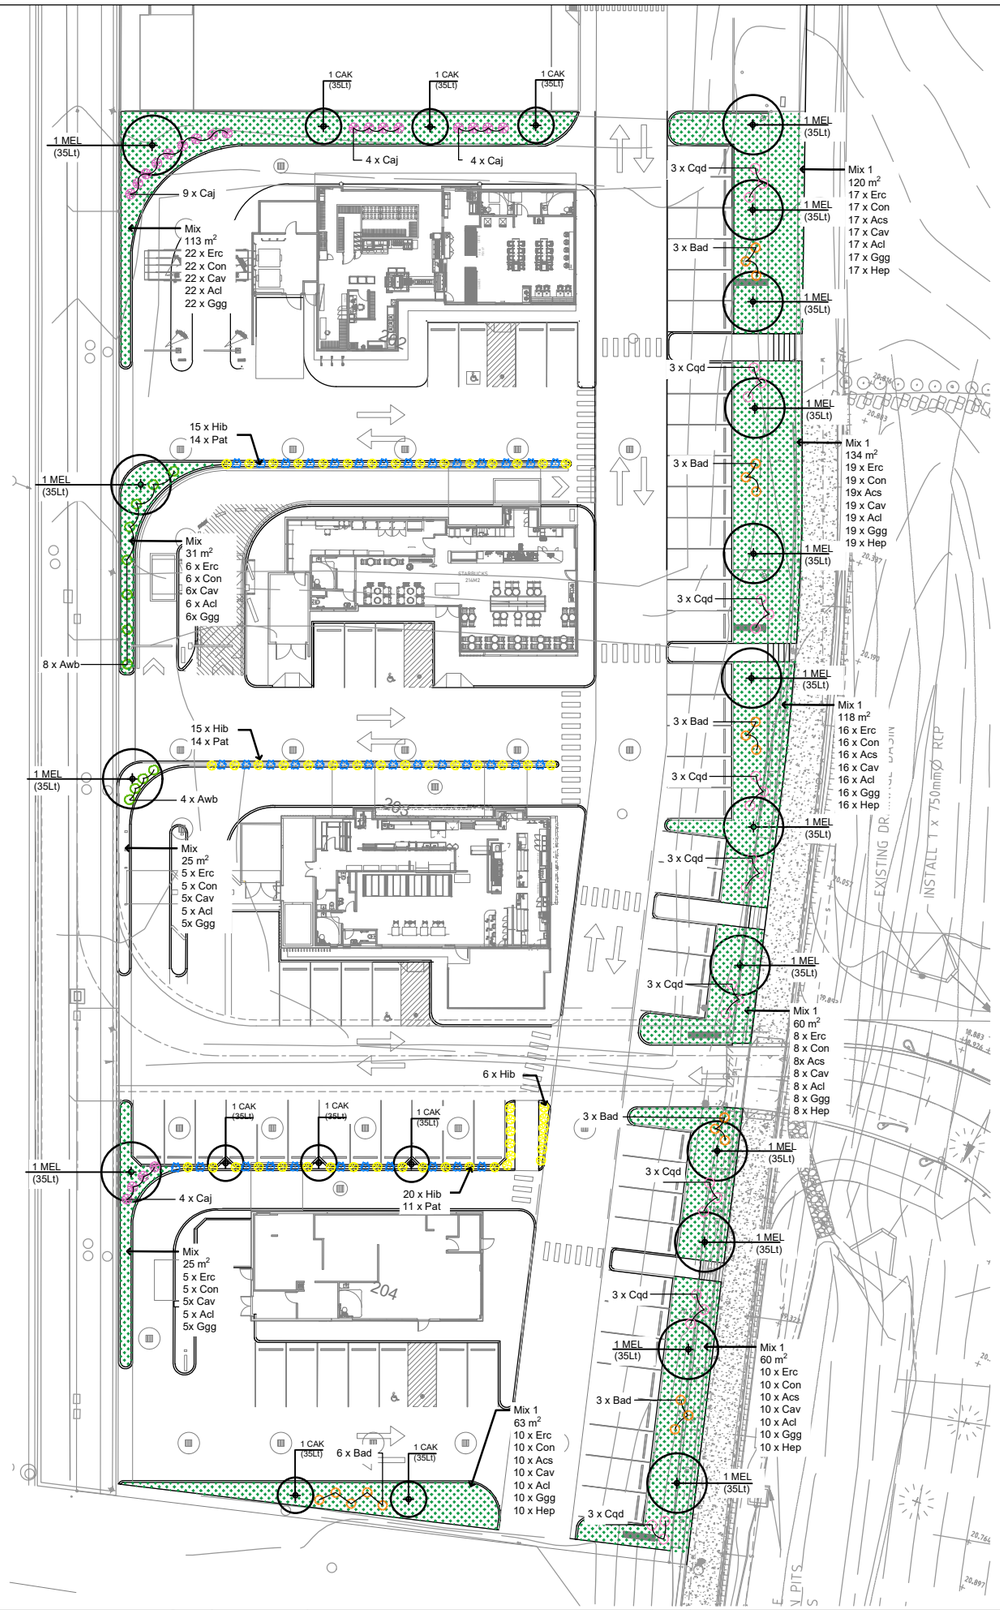

PLANTING SCHEDULE

GARDEN BED	CODE	BOTANICAL NAME	POT SIZE	QUANTITY	MATURE SIZE (APPROX)	REVISION
GB01						
MIX 1 1p/m²						
	Erc	Eremophila kalbari carper	140mm	108	H 0.4m x W 0.1m	
	Con	Conastylis candicans	140mm	108	H 0.5m x W 0.5m	
	Asc	Acacia saligna prostrate	140mm	108	H 0.3m x W 1m	
	Acl	Acacia lasiosiscarpa	140mm	70	H 0.4m x W 1m	
	Cav	Carpobrotus virescens	140mm	108	H 0.2m x W 1m	
	Ggg	grevillia gin gin gem	140mm	108	H 0.4m x W 1m	
	Hep	Hemiandra pungens	140mm	70	H 0.2m x W 1m	
SHRUBS						
	Pat	Patersonia occidentalis	140mm	39	H 0.5m x W 1m	
	Caj	Calistimon little john	140mm	21	H 1.5m x W 1m	
	Awb	Acacia wattle hunny bun	140mm	12	H 1m x W 1m	
	Bad	Banksia ashbia Dwarf	140mm	18	H 1.5m x W 2m	
	Hib	Hibertia Scandens	140mm	57	H 0.3m x W 1m	
	Cqd	Calothamnus Quadrifidus dwarf	140mm	27	H 1.5m x W 1m	
TREES						
	MEL	Melaleuca Leucodendron	35L	17	H 10m x W 4m	
	CAK	Callistemon kings park special	35L	8	H 4m x W 3m	

Trees

Callistimon Kings park special

Melaleuca leucadendron

Ground covers

Eremophilla Kabari carpet

Carpobrotus virescens

Hibertia scandens

Acacia saligna prostrate

Grevillia gin gin gem

Acacia lasioscarpa

Hemiandra pugens

Grasses

Conostylis candicans

Patersonia occidentalis

Shrubs

Calistimon Little john

Banksia ashbii dwarf

Acacia Hunny bun

Calothamnus Quadrifidus dwarf

LANDSCAPE LEGEND

SURFACE FINISHES PLANS

Mix 1 100mm mulch to Imported topsoil to Garden Bed
To be drip line Reticulated 1 x 140MM Pots p/ms

Proposed native tree species

Proposed native shrub species

Site boundary

PLANTING NOTES:

1. REMOVE NURSERY STAKES AND LABELS AT THE TIME OF PLANTING. PLANTS ARE TO BE SELF-SUPPORTING.
2. JARRAH WOODCHIP MULCH
3. CONDITIONER @20mm TO ALL PLANTING AREAS

IRRIGATION NOTES:

- CONTROLLER LOCATION TO BE CONFIRMED ON SITE.
- THE CONTRACTOR IS RESPONSIBLE FOR LAYOUT DESIGN AND INSTALLATION OF IRRIGATION SYSTEM.
- AT TIME OF COMPLETION THE IRRIGATION SYSTEM SHALL BE FULLY AUTOMATED, WORKING EFFICIENTLY AND EFFECTIVELY AND WATERING TIMES PROGRAMMED.
- LOW FLOW DRIP LINE IRRIGATION TO ALL GARDEN BEDS
- WATER SUPPLY VIA SCHEME

TYPICAL IRRIGATION SPECS:

1. MAINLINE: 25MM CLASS 9 PVC WITH 13 CORE 0.5MM MULTICORE CONTROL CABLE.
2. VALVES: RAINBIRD HV WITH 7INCH RAINBIRD VALVE BOXES.
3. LATERAL MANIFOLDS: 25MM LOW DENSITY POLY WITH STAINLESS STEEL COBRA CLIPS ON ALL JOINS.
4. DRIP LINE: NETAFIRM 13MM @ 30CM SPACINGS @ 2 LITERS PER HOUR.

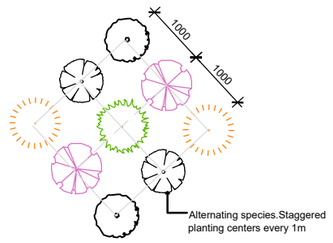

Planting Mix 1 Alternating Planting
Plan Scale 1:100

REV	DATE	DESCRIPTION	REV	DATE	DESCRIPTION
0	24/10/2023	ISSUE FOR PERMIT APPROVAL			
1	19/12/2023	ISSUE FOR PERMIT APPROVAL			

GREENMAX landscaping

PROJECT: MIXED COMMERCIAL
LOT 201 - 203 WANNEROO ROAD, WANNEROO

CLIENT: **Bella Design and Construct**

DRAWING: **LANDSCAPE PLANTING PLAN**

DWG NO: L-1100

DRAWN: EQ REVIEWED: EQ PROJECT NUMBER: 2316

SCALE: 1:500 @ A3
DATE: 19/12/2023
REV: 1

NOTE:
1. DO NOT SCALE DRAWINGS. WRITTEN DIMENSIONS GOVERN.
2. THIS IS A CAD DRAWING. ALL DIMENSIONS ARE IN MILLIMETRES UNLESS NOTED OTHERWISE.
3. CONTRACTOR TO CHECK AND VERIFY ALL DIMENSIONS, LEVELS AND ANGLES ON SITE BEFORE PROCEEDING WITH THE WORK. EIISHA QUINTAL STUDIOS SHALL BE NOTIFIED IN WRITING OF ANY DISCREPANCIES.
4. THIS DRAWING MUST BE READ IN CONJUNCTION WITH ALL RELEVANT CONTRACTS, SPECIFICATIONS AND DRAWINGS.

© ANY FORM OF REPRODUCTION OF THIS DRAWING IN FULL OR IN PART WITHOUT WRITTEN PERMISSION FROM ELISHA QUINTAL, CONSTITUTES AN INFRINGEMENT OF COPYRIGHT.