3154 - 1 - A

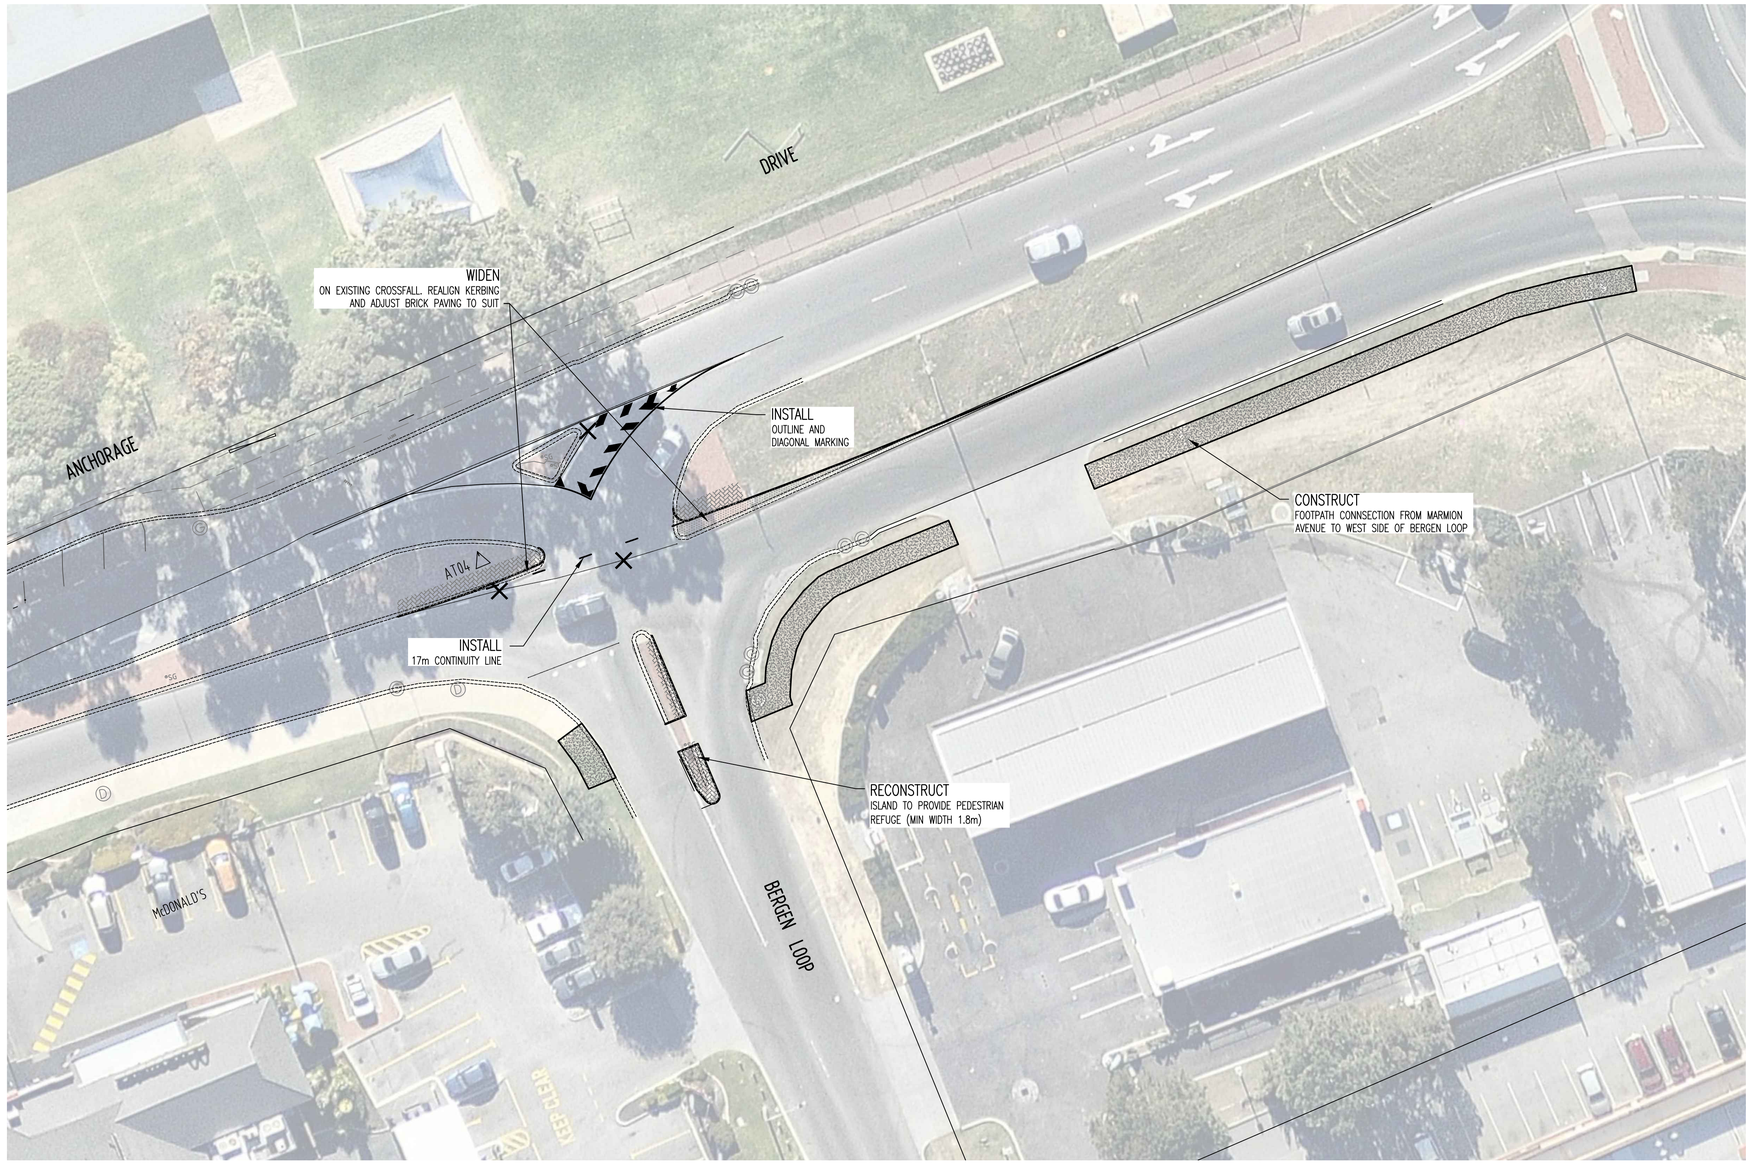

LEGEND

EXISTING		PROPOSED
==========	KERBING (SEMI-MOUNTABLE)	
– – – – – –	FOOTPATH (CONCRETE)	
	BRICK PAVING 45° HERRINGBONE TO MATCH EXISTING	
	ROAD WIDENING	

No.	REVISION	BY	DATE	AUTH
A	DRAFT COPY	INITIAL	/2015	
0	ISSUED	INITIAL	/2015	

No.	REVISION	BY	DATE	AUTH

SCALE: 1:250 (2.5 0 2.5 5.0 7.5 10.0 12.5 SCALE IN METRES)

SURVEYED: X.XXXX /2015 SURVEYOR

DRAWN: D. LAIDLOW 07/2015 CIVIL PROJECTS DESIGNER

AUTHORISED: /2015 MANAGER INFRASTRUCTURE PROJECTS

FILE No. 0000

DATUM: LOCAL

GRID: LOCAL

DESIGNED: D. LAIDLOW 07/2015 CIVIL PROJECTS DESIGNER

CHECKED: /2015 COORDINATOR DESIGN

APPROVED: /2015 A/DIRECTOR INFRASTRUCTURE

PROJECT No. PR - 0000

CITY OF WANNEROO
INFRASTRUCTURE

ANCHORAGE DRIVE

AT BERGEN LOOP
Road Safety Audit Remediation
MINDARIE

CONCEPT PLAN
SHEET 1 OF 1

DRAWING No.	SHEET	REVISION	ORIGINAL DRG. SIZE
3154 - 1 - A			A1