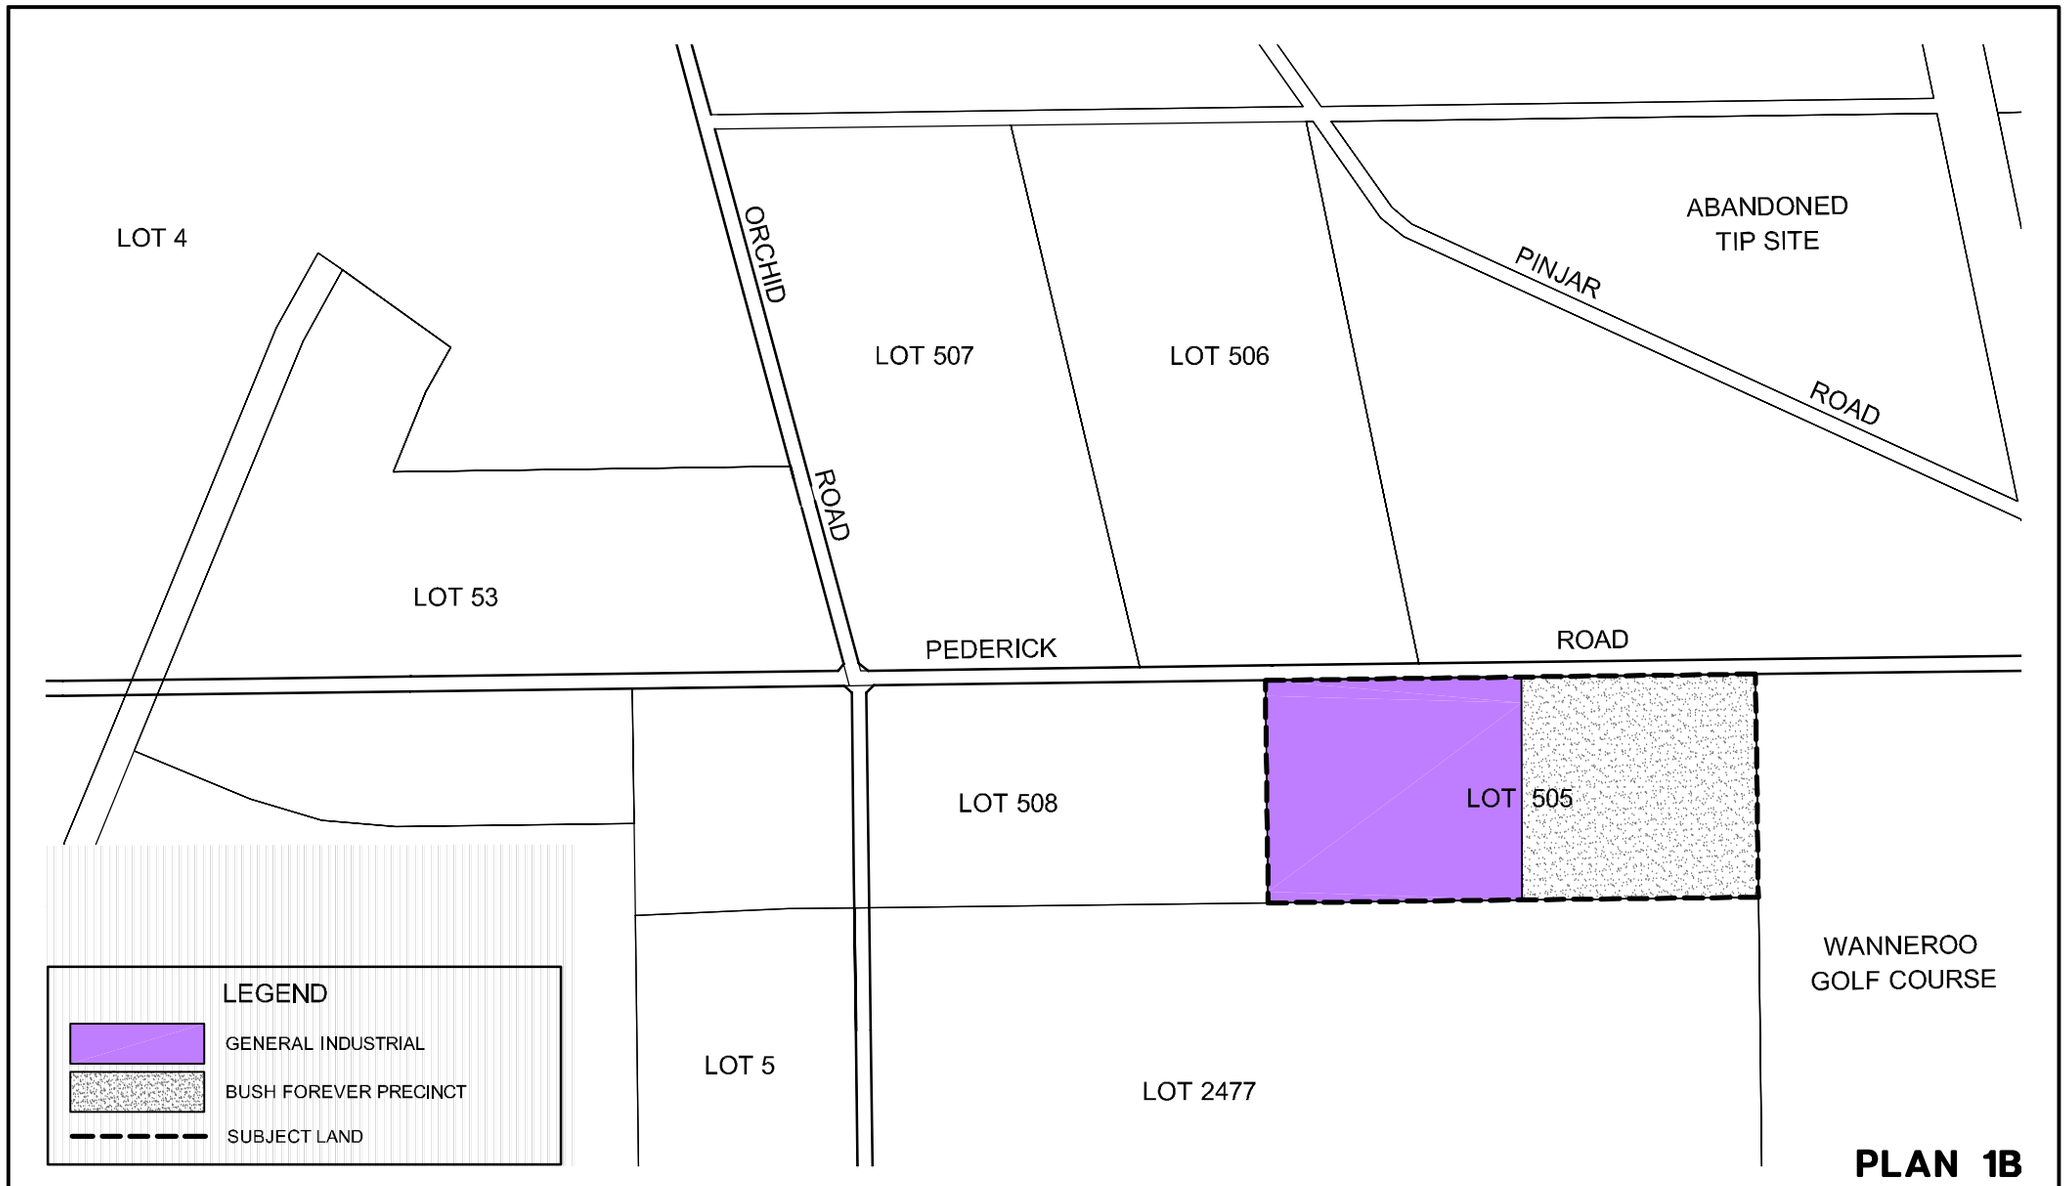

PLAN 1B

PROJECT **LOT 505 PEDERICK ROAD, NEERABUP**

DRAWING TITLE **LOT 505 PEDERICK ROAD ZONING PLAN**

PRINCIPAL **MINDARIE REGIONAL COUNCIL**

This drawing has been prepared in accordance with the BSD Quality Management System. It remains the property of BSD Consultants Pty. Ltd. and shall not be used without permission. This drawing shall be preliminary only and/or not for construction until signed approved.

N W E S

SCALE: 1:10000

0 0.1km 0.2 0.3 0.4 0.5 0.6 0.7 0.8 0.9 1.0km

BSD CONSULTANTS
CONSULTING ENGINEERS
TOWN PLANNERS
PROJECT MANAGERS
ENVIRONMENTAL CONSULTANTS
BSD Centre 2 Bagot Road
P.O. Box 155 Subiaco
Western Australia 6904
Telephone (08) 9273 3888
Facsimile (08) 9388 3831

Project Number	Drawing Number	Revision	Original
P041-014	P730-SK07		A4

Designed LE Checked Date 08.09.04
Drawn SP Approved Sheet Of
Local Authority CITY OF WANNEROO