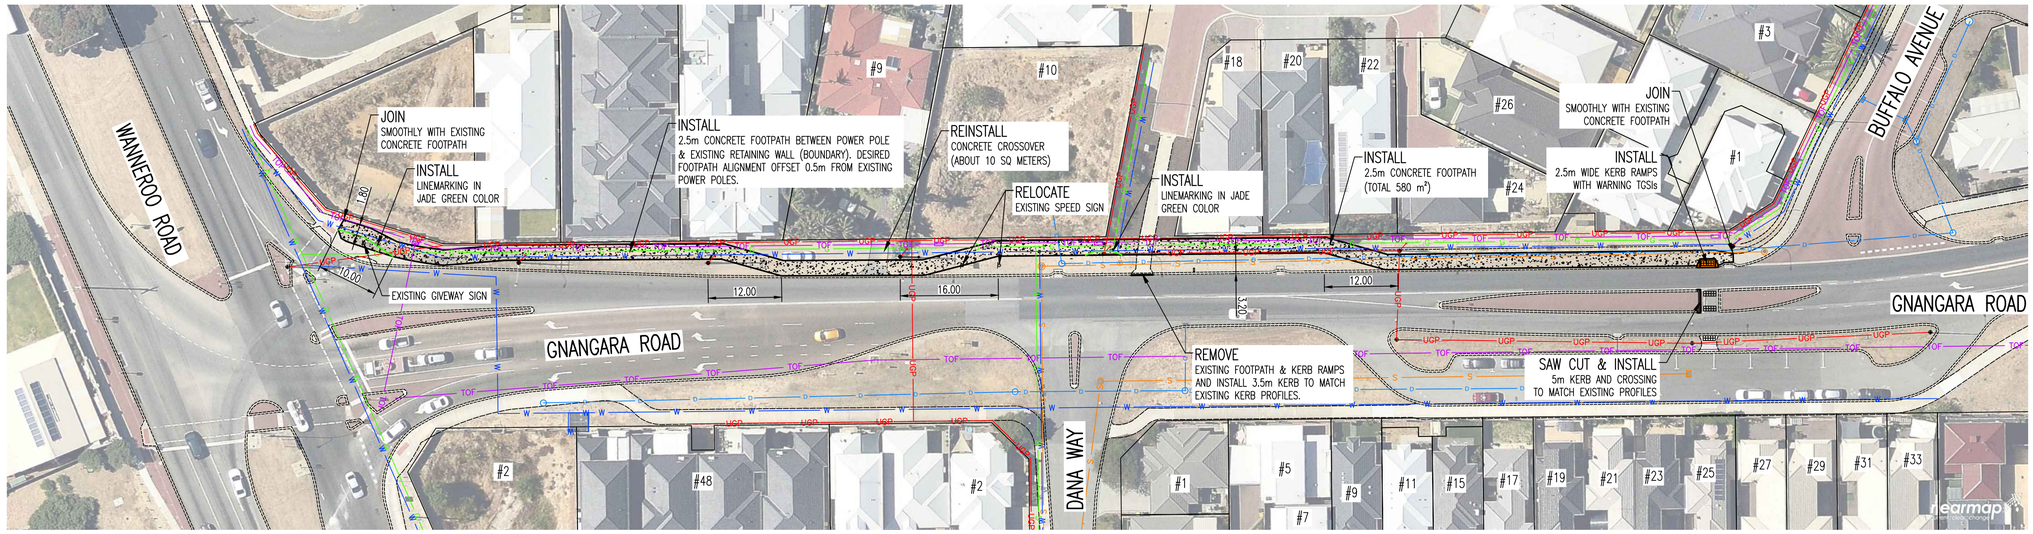

LEGEND

EXISTING		PROPOSED
	KERBING (SEMI-MOUNTABLE)	
	FOOTPATH (CONCRETE)	
	KERB RAMP	
	TREE TO BE REMOVED	
	TREE / SHRUB	
G G	GAS	
S S	SEWER	
D D	DRAIN	
T T	TELSTRA	
TOF TOF	TELSTRA OPTICAL CABLES	
W W	WATER	
UGP UGP	UNDERGROUND POWER	
OHP OHP	OVERHEAD POWER	

NOTES:

1. CADASTRAL INFORMATION APPROXIMATE ONLY.
2. SERVICE LOCATIONS DIAGRAMMATIC ONLY. CONTACT SERVICE AUTHORITIES FOR EXACT IN GROUND LOCATIONS.
3. KERBING TO BE CONSTRUCTED IN ACCORDANCE WITH CITY OF WANNEROO DRG. No TS 05-1 AND TS 05-3.
4. EXISTING VEGETATION TO BE RELOCATED BY PARK MAINTENANCE PRIOR COMMENCING WORKS.
5. ALL DISTURBANCES TO EXISTING VERGE RETICULATION AND TURFING TO BE REINSTATED.

No.	REVISION	BY	DATE	AUTH
A	DRAFT COPY	DN	9/2017	
0	ISSUED FOR CONSTRUCTION	DN	6/2018	

No.	REVISION	BY	DATE	AUTH

SCALE: 1:500 (5 0 5 10 15 20 25 SCALE IN METRES)
DATUM: LOCAL
GRID: MGA 50
SURVEYED: NEARMAP SURVEYOR ...1/2017
DESIGNED: D.NGUYEN CIVIL DESIGNER ...11/2017
DRAWN: D.NGUYEN CIVIL DESIGNER ...7/2018
CHECKED: COORDINATOR DESIGN ...../2018
AUTHORISED: MANAGER INFRASTRUCTURE CAPITAL WORKS ...../2018
APPROVED: DIRECTOR ASSETS ...../2018
FILE No. 25635
PROJECT No. PR - 4094

CITY OF WANNEROO
ASSETS

GNANGARA ROAD

WANNEROO ROAD TO BUFFALO AVENUE
CONSTRUCTION PATHWAY
MADELEY

CONSTRUCTION PLAN
SHEET 1 OF 1

DRAWING No. 3416-1-0 | SHEET | REVISION | ORIGINAL DRG. SIZE A1