NOTES:

1. REMOVE PEDESTRIAN CONCRETE PATH AND SHARE FULL WIDTH EXISTING VERGE TREATMENT.
2. EXISTING CROSSINGS TO BE REALIGNED AND PATHWAY INTO DRIVEWAY TO MATCH EXISTING.

PROPOSED ASPHALT UPGRADE

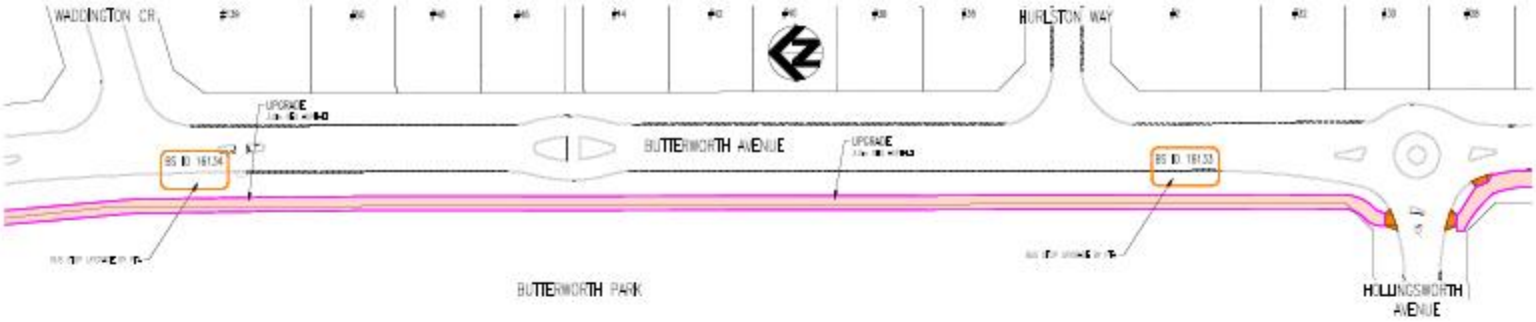

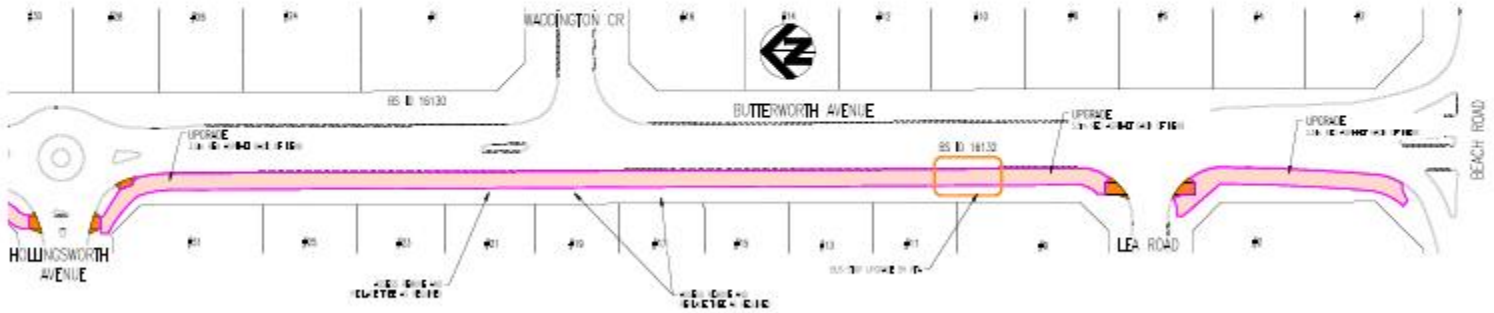

CITY OF WANNEROO
ASSETS

BUTTERWORTH AVENUE

KOONDOOLA AVE TO BEACH ROAD
CONSTRUCTION SHARED PATH
KOONDOOLA

CONCEPT PLAN

SHEET 1 OF 1

4154-1-2 | A1