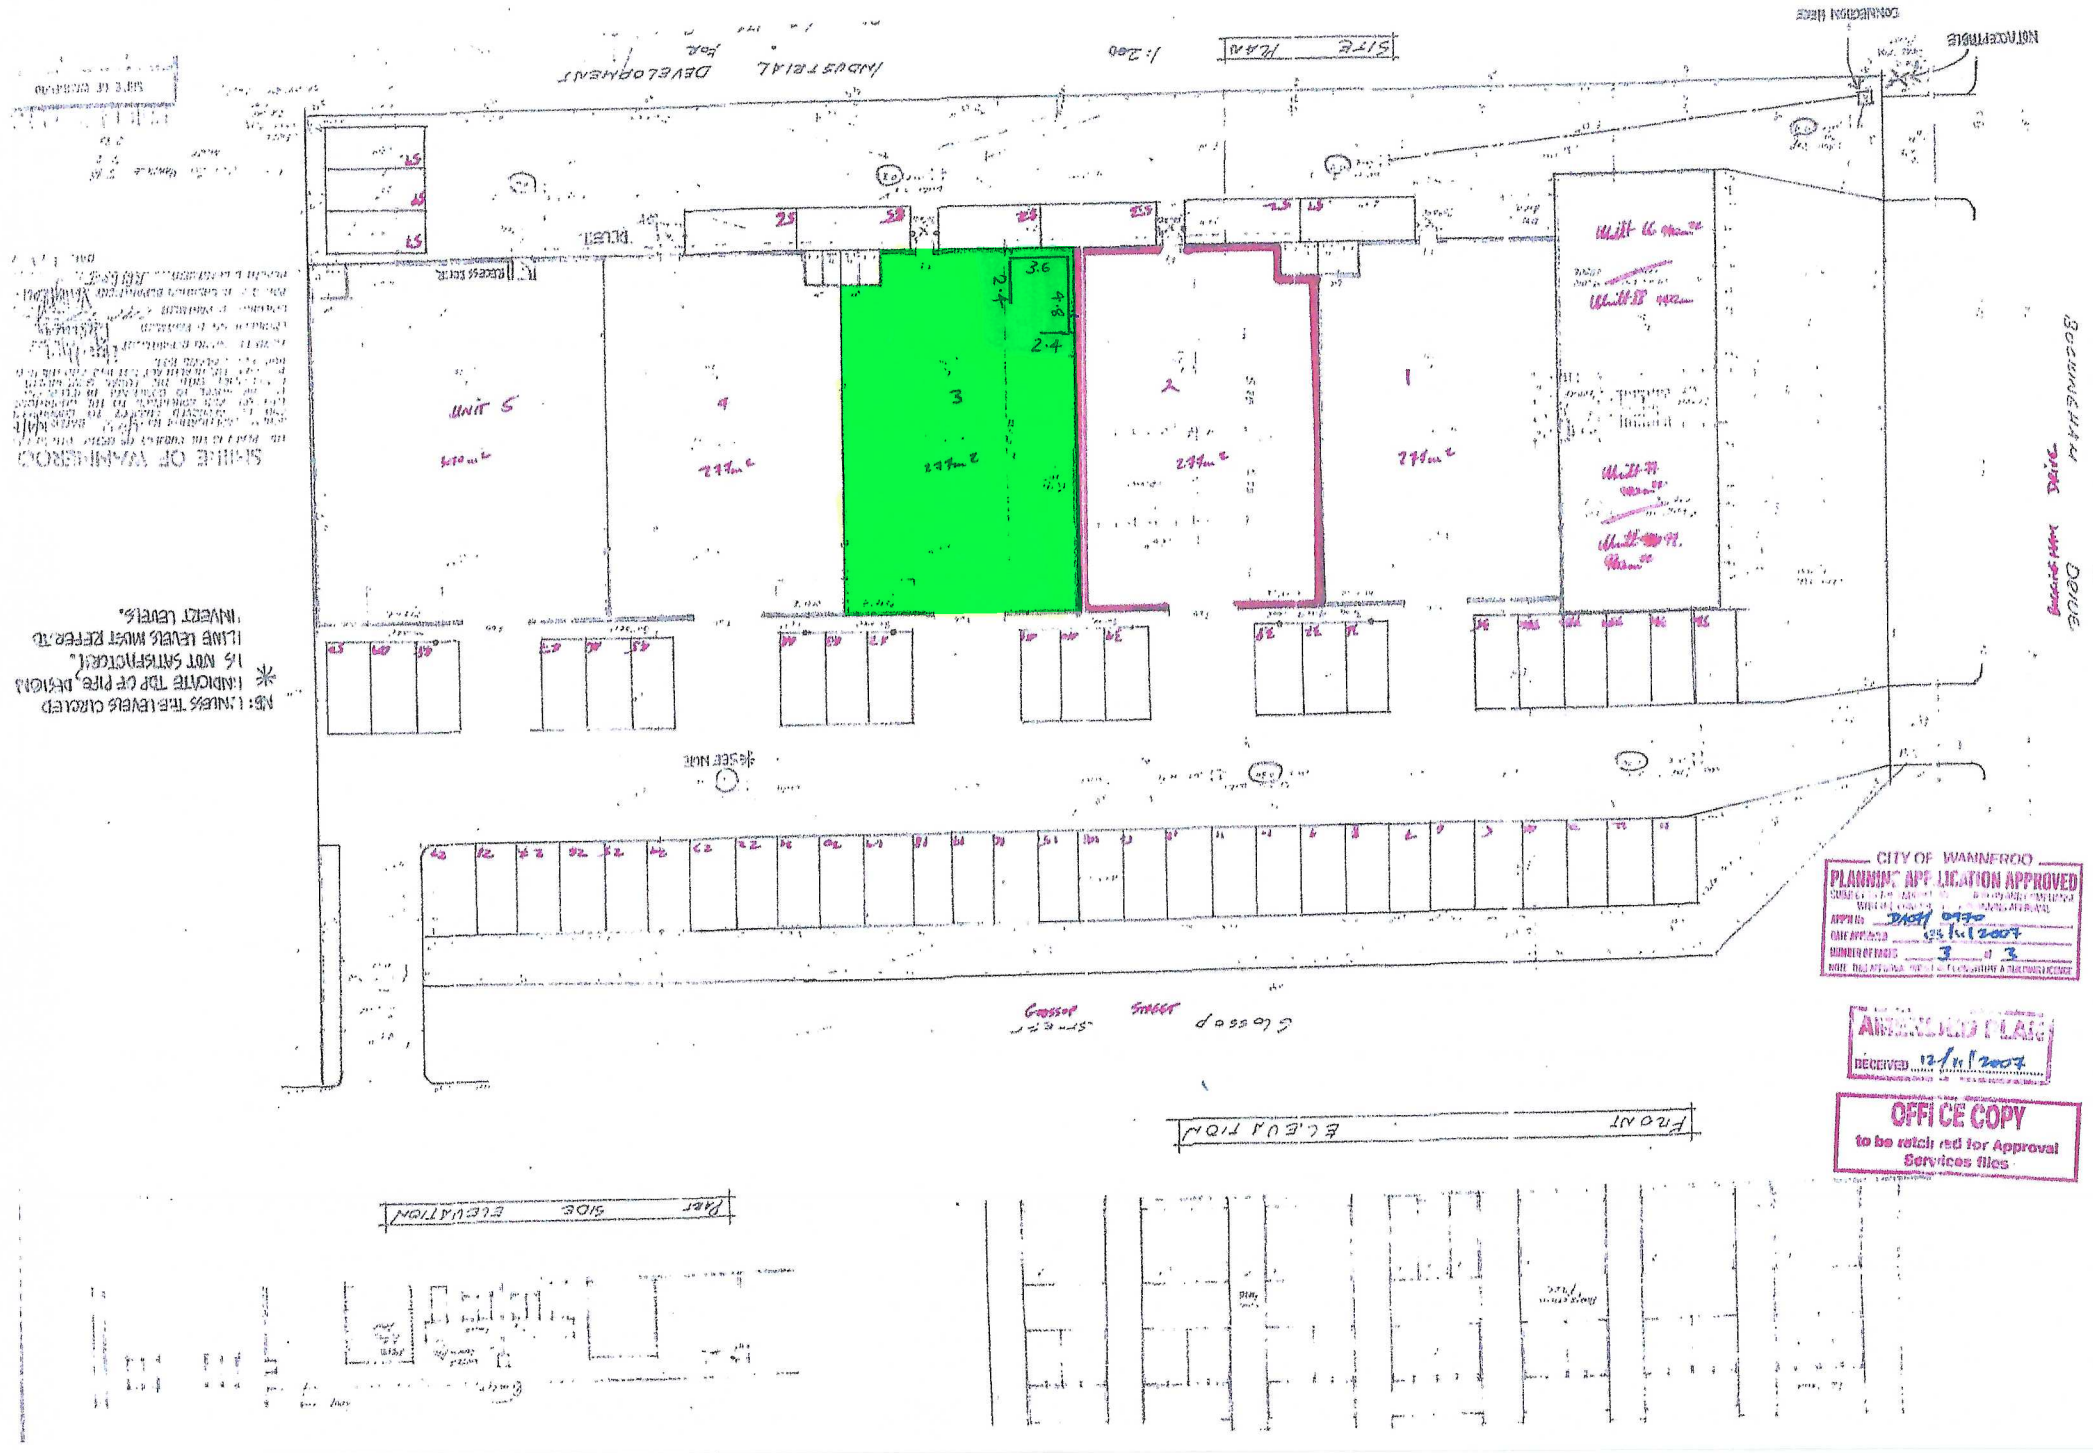
SITE PLAN
1:200
INDUSTRIAL DEVELOPMENT
NOT TO SCALE
CONNECTION HERE
BOTTLING HALL
UNIT 5
4
3
2
1
Mill 16 m²
Mill 18 m²
Mill 11 m²
Mill 19 m²
3.6
4.8
2.4
2.4
*SEE NOTE
Cossor Street
Closed
FRONT ELEVATION
REAR SIDE ELEVATION
CITY OF WANNEROO
PLANNING APPLICATION APPROVED
APP No DA07/0970
DATE APPROVED 12/11/2007
NUMBER OF PAGES 3 of 3
AMENDED PLANS
RECEIVED 12/11/2007
OFFICE COPY
to be retained for Approval Services files