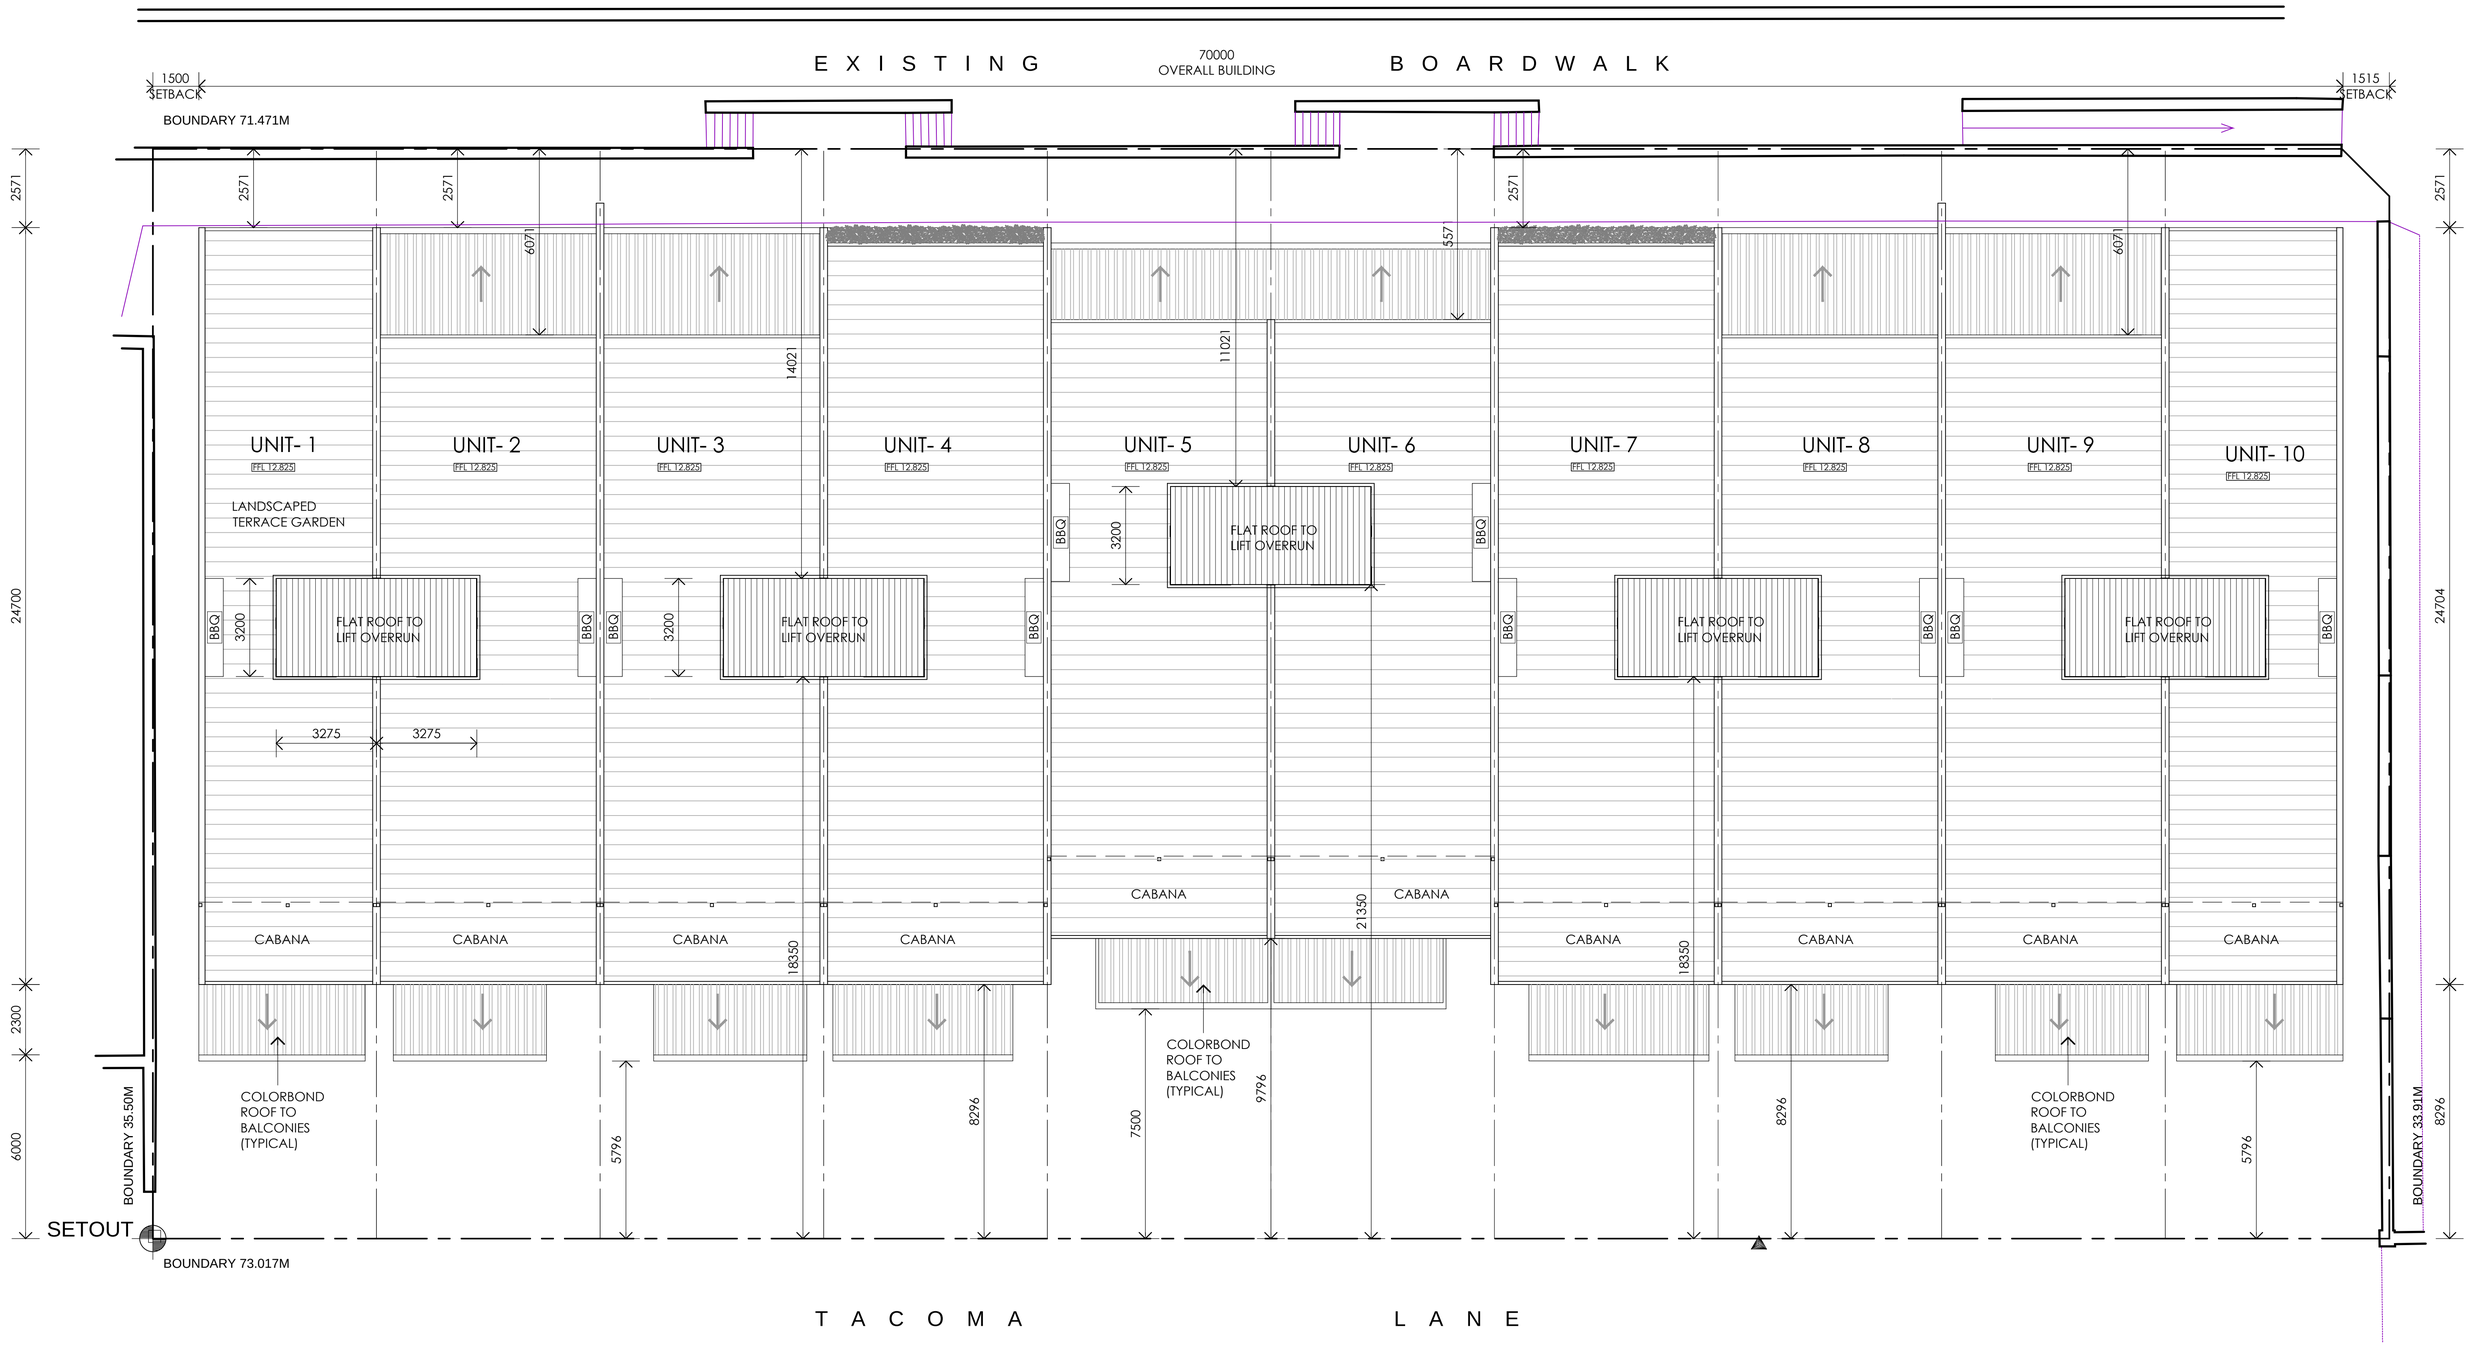

DOEPEL MARSH architects

TERRACE FLOOR PLAN

0 1 2 5 10 20m

SCALE 1:100 @ A1

10 MIXED USE DEVELOPMENT
LOT 562 TACOMA LANE, MINDARIE

JOB NO. 14.72

DATE: DEC 2014

DA 1.4 A

© COPYRIGHT 2014