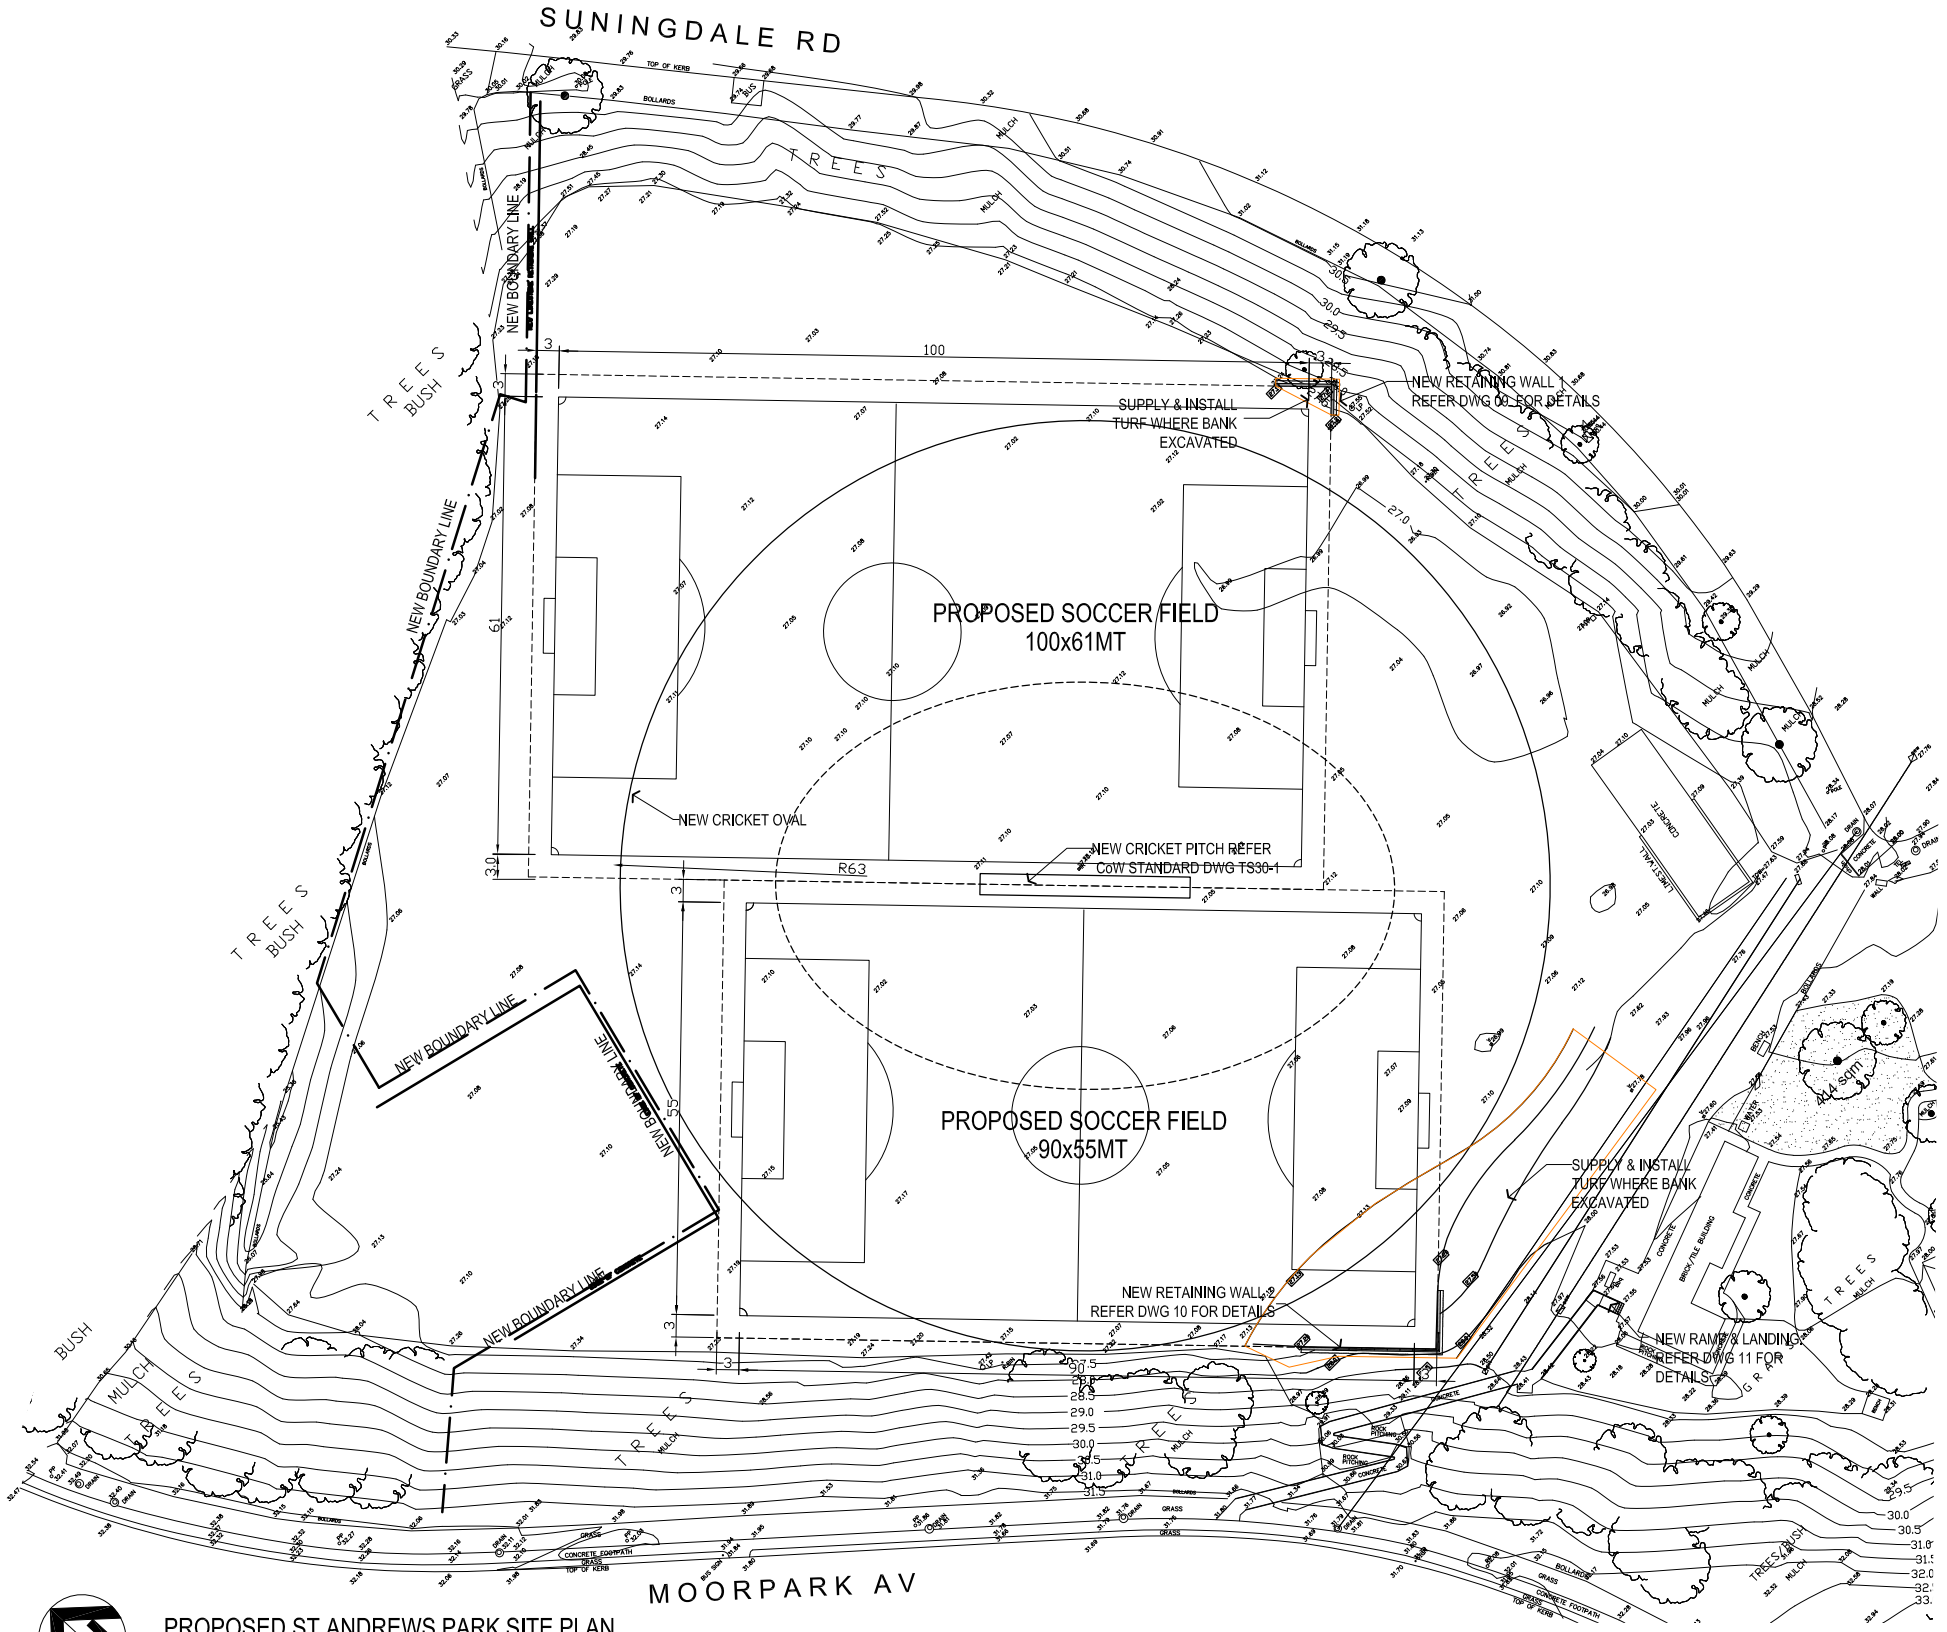

PROPOSED ST ANDREWS PARK SITE PLAN
SCALE 1 : 500

No.	REVISION	BY	DATE	AUTH
0	ISSUED FOR APPROVAL	MZ	30.04.20	JS
1	REFERENCE TO EXIST CRICKET PITCH REMOVED_ISSUED FOR APPROVAL	MZ	05.05.20	JS
2	EXIST RETAINING WALL ADDED_SOCCER PITCH RELOCATED_RETAINING WALL 1 ALTERED	MZ	15.06.20	JS
3	GENERAL REVISIONS_ISSUED FOR APPROVAL	MZ	23.07.20	JS

No.	REVISION	BY	DATE	AUTH

SCALE: 1:500 (5000 0 5000 10000 15000 20000 25000 SCALE IN MILLIMETRES)
DATUM: LOCAL
GRID: LOCAL
SURVEYED: X.XXXX /2018
SURVEYOR:
DESIGNED: MPS ARCHITECTS APRIL 2020
DRAWN: MPS ARCHITECTS APRIL 2020
CHECKED: JULIAN SHAW COORDINATOR DESIGN
AUTHORISED: * P. WILLIAMS MANAGER INFRASTRUCTURE CAPITAL WORKS
APPROVED: * H.SINGH DIRECTOR ASSETS
FINANCE CODE: PR-4251
DRAWING SET REF: 00/00000
PMO No.: 20028
PMO CONTAINER No.: 39969

DESIGNED: JULIAN SHAW 10/09/2019
CHECKED: JULIAN SHAW 10/09/2019
DRAWN: MPS ARCHITECTS 10/09/2019
APPROVED: JULIAN SHAW DIRECTOR 10/09/2019

DIRECTOR
646 Newcastle Street
PO Box 327 Leederville
Western Australia 6903
T 08 9328 9888
F 08 9328 9811
E mps@mpsarch.com.au
mpsarch.com.au
mps ARCHITECTS
architecture planning project management

CITY OF WANNEROO
ASSETS

ST ANDREWS PARK
UPGRADE OF SCOCCER PITCH TO NEW LOCATION
ST ANDREWS PARK, ST ANDREWS DRIVE
YANCHEP

PROPOSED SITE PLAN
3 OF 8

DRAWING No. 3849 - 6 - 2
SHEET
REVISION
ORIGINAL DRG. SIZE A1