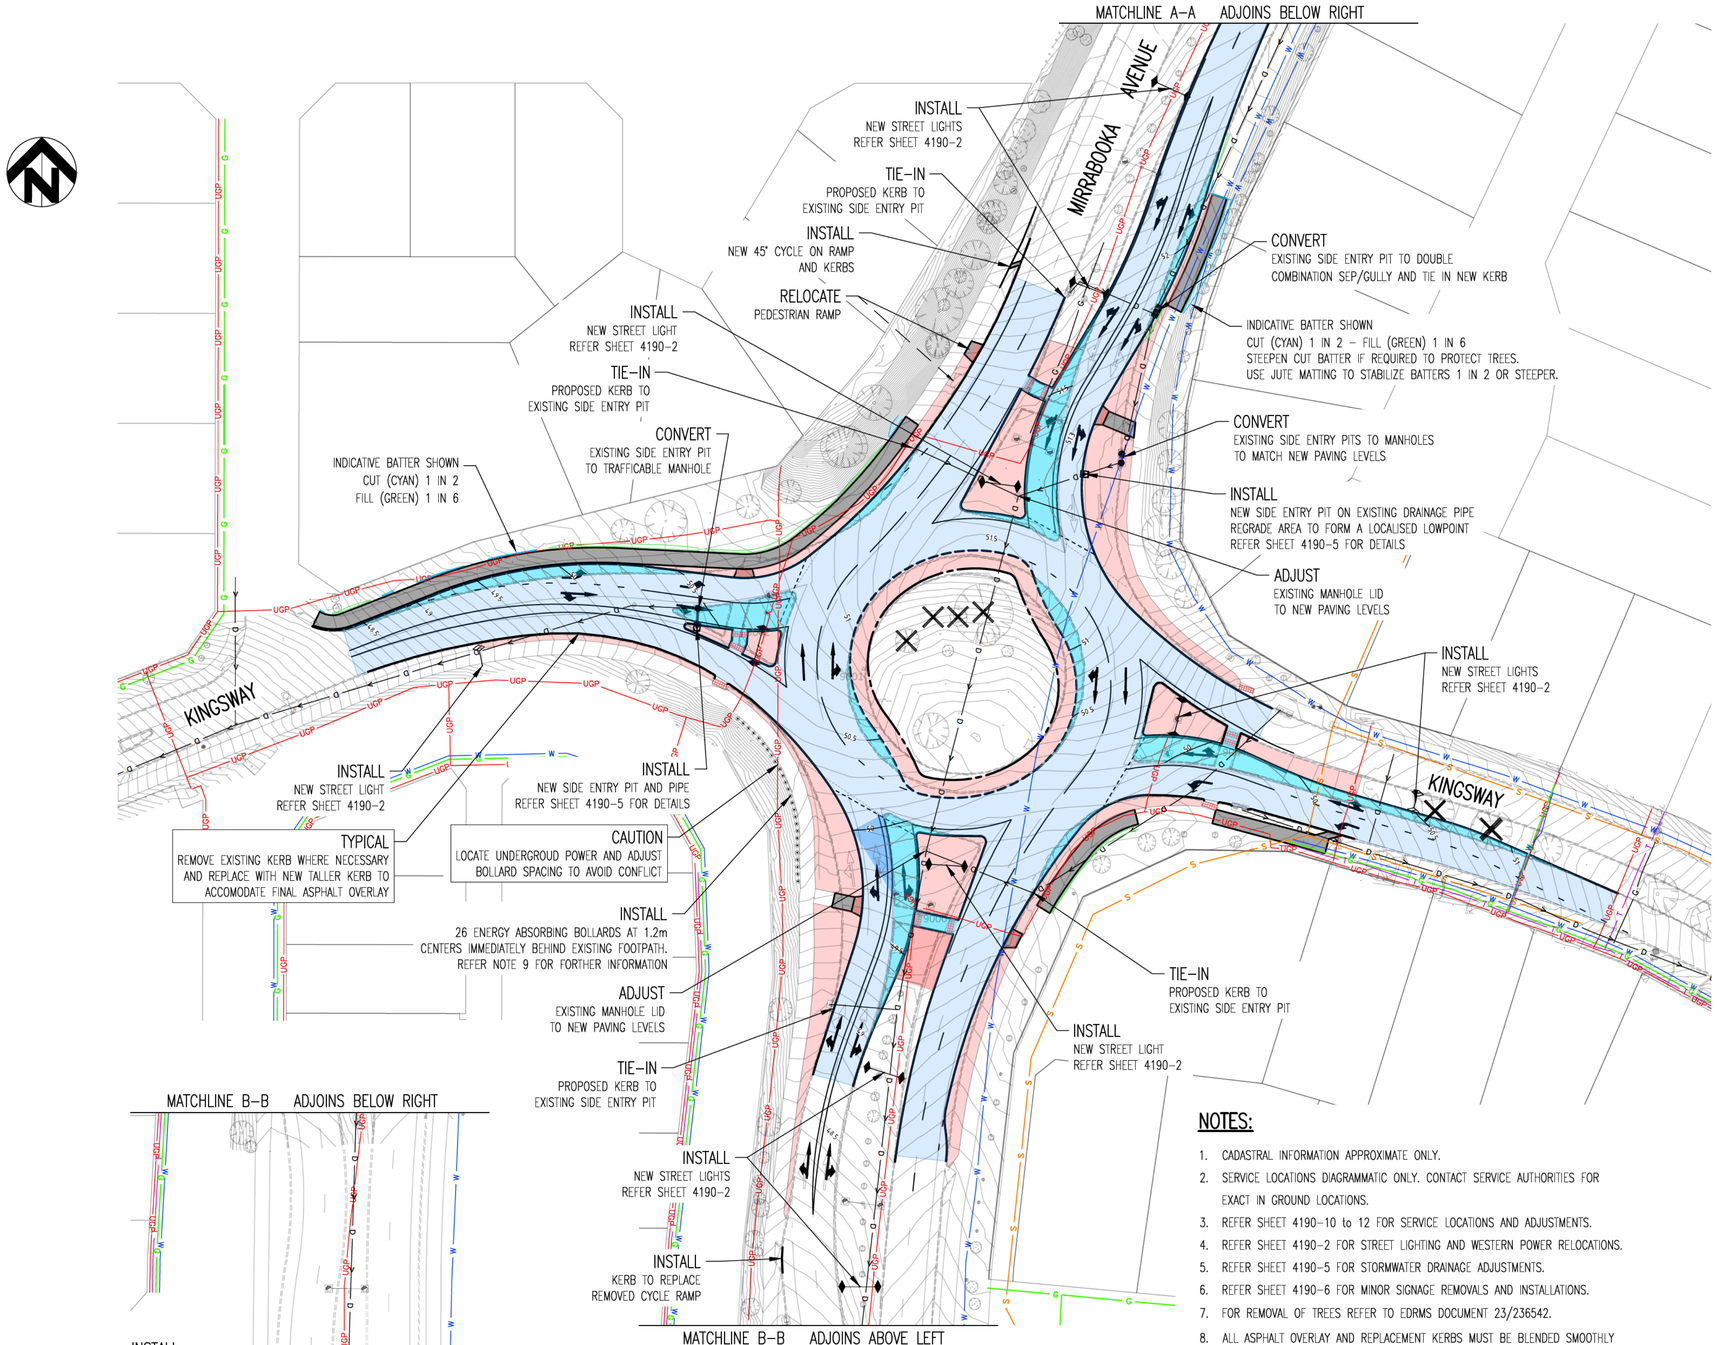

LEGEND

EXISTING		PROPOSED
	KERBING (SEMI–MOUNTABLE)	
	KERBING (MOUNTABLE)	
	KERBING (SM–SPECIAL)	
	EDGE OF BITUMEN	
	FOOTPATH	
	CONTOUR	
	KERB RAMP WITH TGSI	
	MANHOLE/GULLY/FLOW/SEP/COMB	
	EXTENT OF EARTHWORKS (CUT–CYAN)	
	EXTENT OF EARTHWORKS (FILL–GREEN)	
	TREE TO BE REMOVED	
	ROAD WIDENING ON EXISTING CROSSFALL UNLESS OTHERWISE NOTED	
	REGRADE EXISTING PAVEMENT IN THIS AREA	
	COLOURED STENCILLED CONCRETE TO MATCH EXISTING AREA SCHEME	
	40mm ASPHALT OVERLAY (INTERSECTION MIX – COLOR LIKE FOR LIKE)	
G G	GAS	
S S	SEWER	
T T	TELSTRA	
TOF TOF	TELSTRA OPTICAL CABLES	
W W	WATER	
UGP UGP	UNDERGROUND POWER	
OHP OHP	OVERHEAD POWER	

NOTES:

1. CADASTRAL INFORMATION APPROXIMATE ONLY.
2. SERVICE LOCATIONS DIAGRAMMATIC ONLY. CONTACT SERVICE AUTHORITIES FOR EXACT IN GROUND LOCATIONS.
3. REFER SHEET 4190–10 to 12 FOR SERVICE LOCATIONS AND ADJUSTMENTS.
4. REFER SHEET 4190–2 FOR STREET LIGHTING AND WESTERN POWER RELOCATIONS.
5. REFER SHEET 4190–5 FOR STORMWATER DRAINAGE ADJUSTMENTS.
6. REFER SHEET 4190–6 FOR MINOR SIGNAGE REMOVALS AND INSTALLATIONS.
7. FOR REMOVAL OF TREES REFER TO EDRMS DOCUMENT 23/236542.
8. ALL ASPHALT OVERLAY AND REPLACEMENT KERBS MUST BE BLENDED SMOOTHLY INTO EXISTING ASPHALT AND KERBS.
9. ROAD SAFETY BARRIER TO BE ENERGY ABSORBING BOLLARDS BY ROADSIDE SERVICES AND SOLUTIONS OR IMPACT ABSORBING SYSTEMS P/L IN ACCORDANCE WITH THE ROAD SAFETY BARRIER DESIGN REPORT FOUND AT RECORD 23/302719 IN THE CITY'S DOCUMENT MANAGEMNT SYSTEM. THE BOLLARDS MUST BE INSTALLED IN ACCORDANCE WITH THE SUPPLIERS DOCUMENTATION.

3D DESIGN DATA:

IS AVAILABLE ON LAYERS 3D_TRIANGLES AND 3D_STRINGS.
NOTE: ASPHALT OVERLAY SURFACE IS NOT INCLUDED IN THIS DATA

* INDICATES ELECTRONIC SIGNATURES ON ORIGINAL ISSUE OF PDF DRAWINGS.

No.	REVISION	BY	DATE	AUTH
A	DRAFT COPY	INITIAL	/2022	
0	ISSUED FOR CONSTRUCTION	D.L.	06/2023	P.W.
1	ANNULUS AND LINE MARKING MODIFIED AT MAIN ROADS REQUEST. EXTRA TREE REMOVAL AT ABORISTS REQUEST.	D.L.	06/2024	P.W.
2	THE EXTENT OF THE KINSWAY SOUTH–EAST ASPHALT OVERLAY HAS BEEN UPDATED	C.C.	10/2024	P.W.

SCALE: 1:500 — 5 0 5 10 15 20 25 SCALE IN METRES @ A1
DATUM: AHD | GRID: PCG2020
SURVEYED: [redacted] SURVEYOR 06/2022
DESIGNED: [redacted] CIVIL DESIGNER 03/2023
DRAWN: [redacted] CIVIL DESIGNER 03/2023
CHECKED: * [redacted] COORDINATOR DESIGN 22/09/23
AUTHORISED: * [redacted] MANAGER INFRASTRUCTURE CAPITAL WORKS 26/09/23
APPROVED: * [redacted] DIRECTOR ASSETS 26/09/23
AUTHORISED: * [redacted] MANAGER PARKS & CONSERVATION MANAGEMENT 22/09/23
AUTHORISED: [redacted] PRINCIPAL SPECIALIST TRAFFIC SERVICES 26/09/23

FINANCE CODE: PR-4422 | PMO No.: 23003
DRAWING SET REF: 22/147050 | PMO CONTAINER No.: 46036

CITY OF WANNEROO
ASSETS

MIRRABOOKA AVENUE

ROUNDABOUT IMPROVEMENTS AT KINGSWAY
MRRG ROAD IMPROVEMENT PROJECT
LANDSDALE

CONSTRUCTION PLAN
SHEET 1 OF 1

DRAWING No. 4190 - 04 - 2 | SHEET | REVISION | ORIGINAL DRG. SIZE: A1