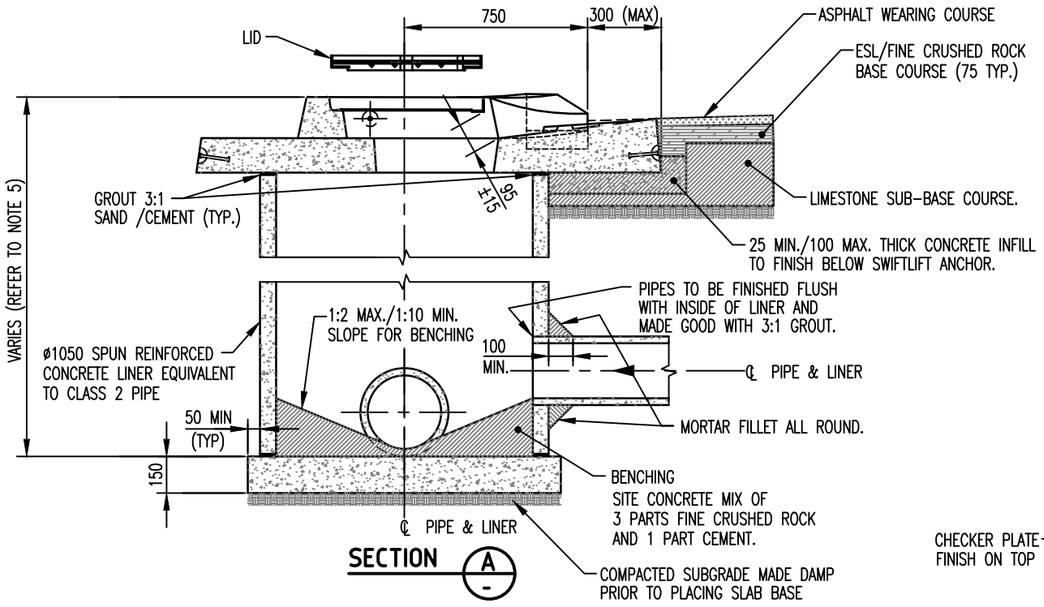
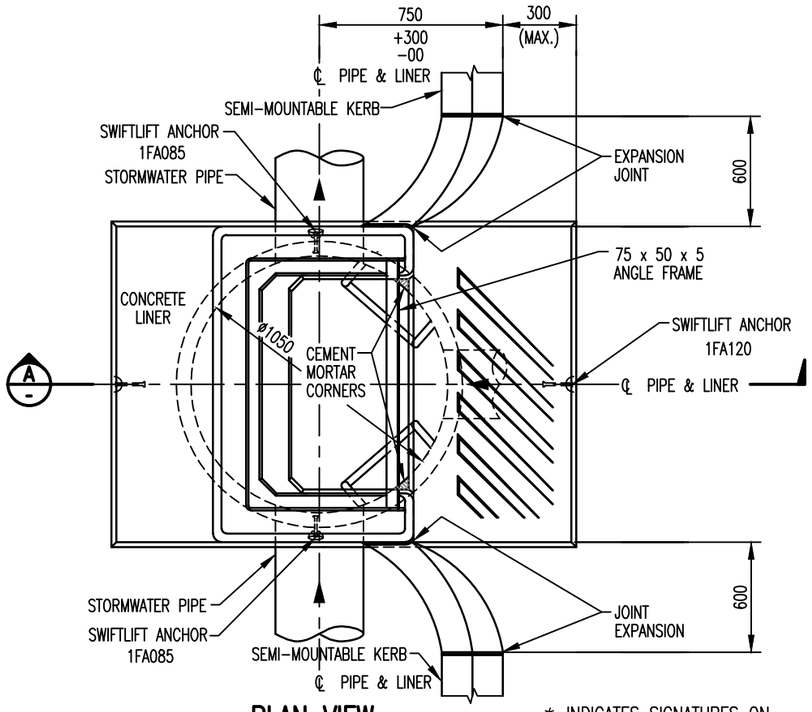
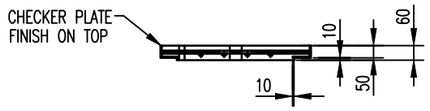
| No | REVISION | BY | DATE | AUTH |
|---|---|---|---|---|
| 0. | ISSUED | J.W.T. | 8/2001 | |
| 1. | PLAN VIEW AMENDED | T.T. | 2/2006 | B.C. |
| 2. | NOTE 4 & 5 ADDED | D.N. | 6/2019 | B.C. |
| | | | | |

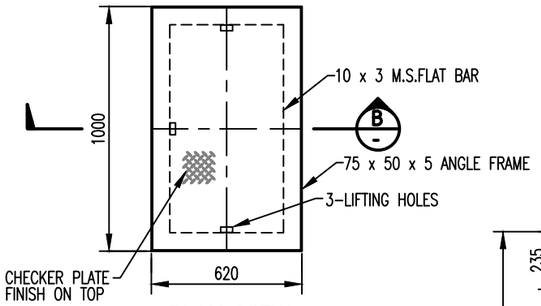


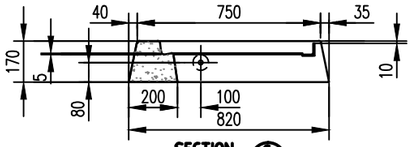



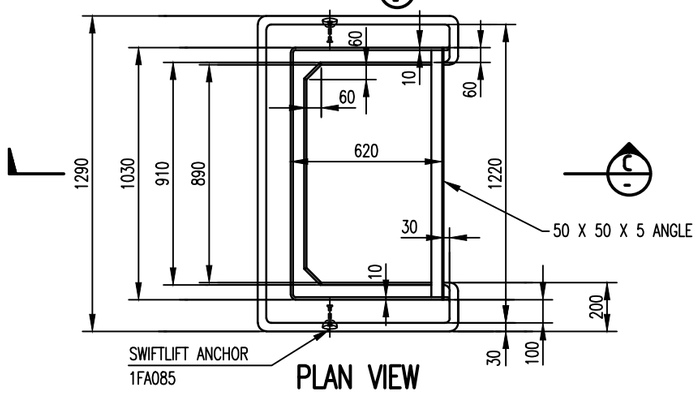

NOTES:

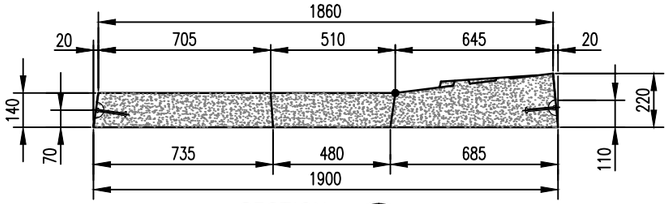
1. ALL COMPONENTS TO BE DESIGNED TO A14 TRAFFIC LOADINGS 40kN.
2. STEP IRONS REQUIRED IF DISTANCE BETWEEN BASE AND FINISHED GROUND LEVEL IS GREATER THAN 1.0 METRE.
3. FOR USE WITH SEMI-MOUNTABLE KERB.
4. STEP IRON TOWARDS TRAFFIC DIRECTION
5. DEPTH VARIES DEPENDING ON COVER REQUIREMENTS

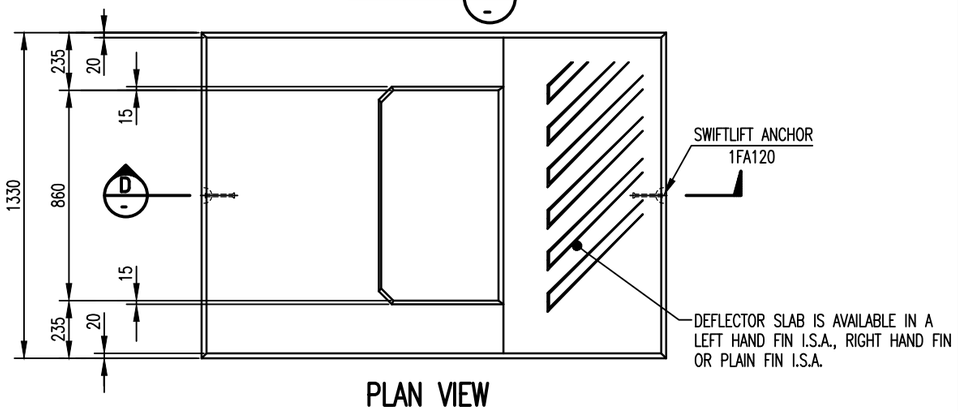



* INDICATES SIGNATURES ON ORIGINAL ISSUE OF DRAWING.

| | | | | |
|---|---|---|---|---|
| DATUM: N/A | GRID: N/A | SURVEYOR: N/A | DESIGNED: C.O.W. | APPROVED: * T. QUINN 8/8/2001 COORDINATOR |
| SCALE: 1:25 (250 0 250 500 750 1000 SCALE IN MILLIMETRES) | | | DRAWN: C.O.W. | APPROVED: * R. KORENHOF 8/8/2001 MANAGER INFRASTRUCTURE |
| DESIGN ARCHIVE: | | | DESIGN CHECKED: DESIGNER | APPROVED: * D. BLAIR 8/8/2001 DIRECTOR TECHNICAL SERVICES |
| DRAWING ARCHIVE: *\FINAL STANDARD DRAWINGS | | | STANDARDS/DOCUMENT CONTROL: * J. TRIMMER 8/8/2001 INFRASTRUCTURE TECHNICAL OFFICER | |

# DRAINAGE

## SIDE ENTRY PIT - TYPE 2
## DEFLECTOR SLAB
## CONSTRUCTION DETAILS

LOCALITY: STANDARD

**CITY OF WANNEROO**
**TECHNICAL SERVICES**
**INFRASTRUCTURE SERVICES**

FILE No.

DRAWING No: TS 03 - 8 - 2

SHEET

REVISION

ORIGINAL DRG.SIZE: A3