

No	REVISION	BY	DATE	AUTH
A.	DRAFT COPY	J.W.T.	11/02	
0.	ISSUED FOR CONSTRUCTION	J.W.T.	11/02	

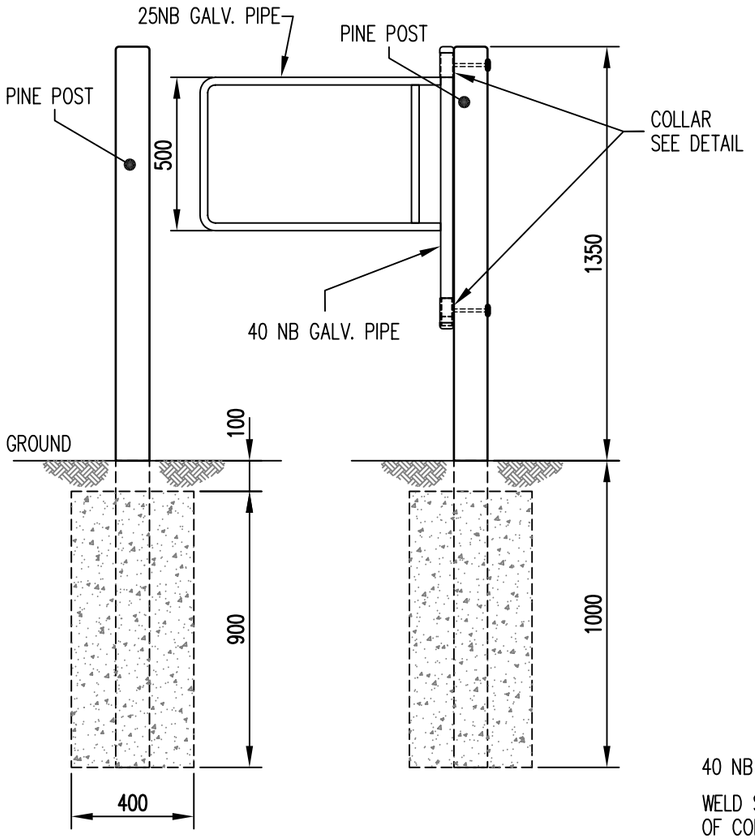


SIDE VIEW AND FOOTING DETAIL

SCALE: 1:20

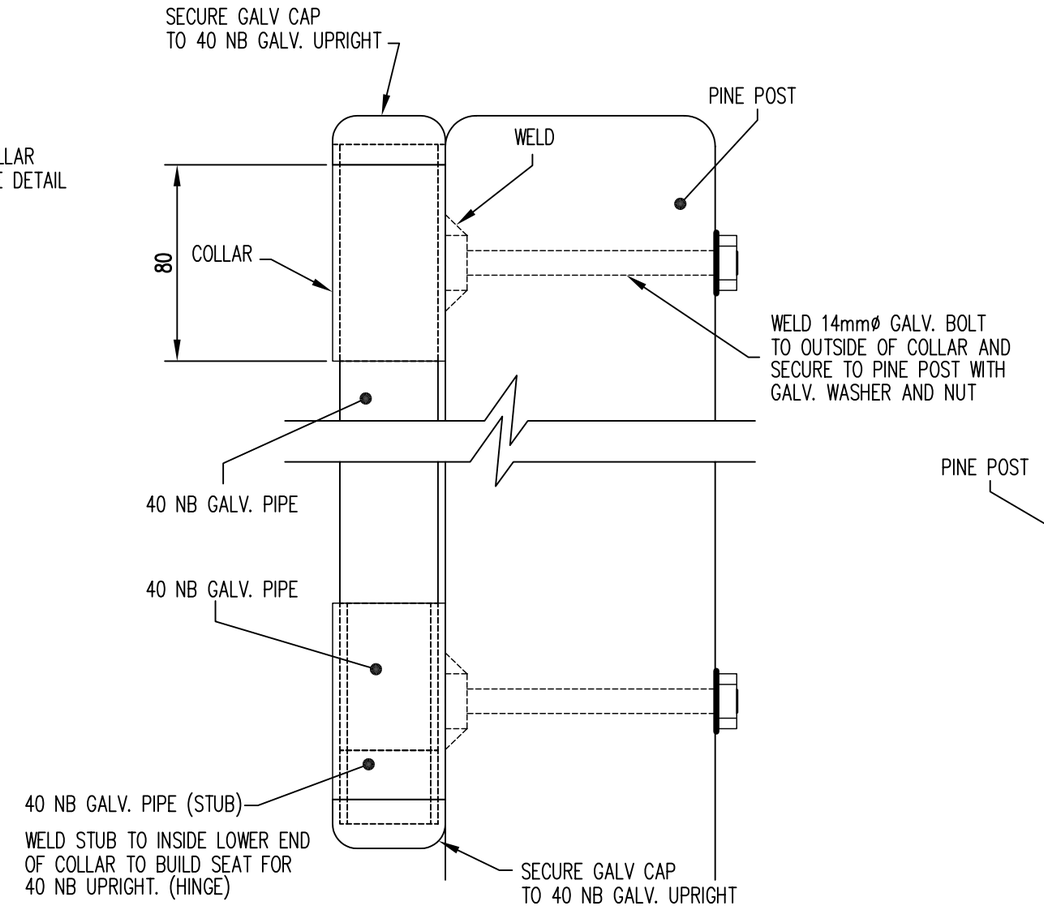

COLLAR DETAIL

SCALE: N.T.S.

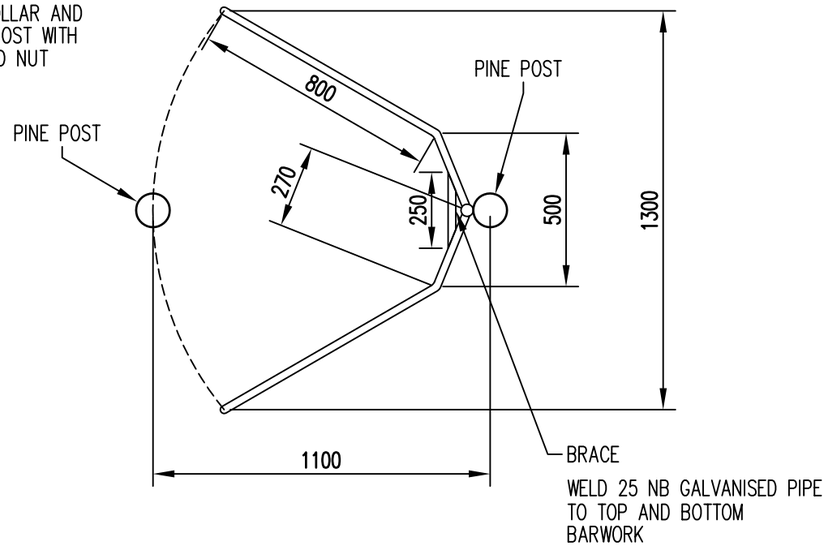

TOP VIEW

SCALE: 1:20

* INDICATES SIGNATURES ON ORIGINAL ISSUE OF DRAWING.

DATUM: N/A	GRID: N/A	SURVEYOR: N/A	DESIGNED: C.O.W.	APPROVED: * B. CARTER 26/11/2002 COORDINATOR	FENCING PEDESTRIAN SWING GATE	CITY OF WANNEROO TECHNICAL SERVICES
SCALE: 1:20 (0.2 0 0.2 0.4 0.6 0.8 SCALE IN METRES)			DRAWN: C.O.W.	APPROVED: * R. KORENHOF 26/11/2002 MANAGER INFRASTRUCTURE		INFRASTRUCTURE SERVICES
DESIGN ARCHIVE: V:\\TECHNICAL SERVICES DESIGN ARCHIVE			DESIGN CHECKED: * B. CARTER 26/11/2002 DESIGNER	APPROVED: * D. BLAIR 26/11/2002 DIRECTOR TECHNICAL SERVICES	LOCALITY: STANDARD	FILE No. / DRAWING No: TS 01 - 8 - 0 / SHEET / REVISION / ORIGINAL DRG.SIZE: A3
DRAWING ARCHIVE: V:\\TECHNICAL SERVICES DRAWING ARCHIVE			STANDARDS/DOCUMENT CONTROL: * J. TRIMMER 26/11/2002 INFRASTRUCTURE TECHNICAL OFFICER			