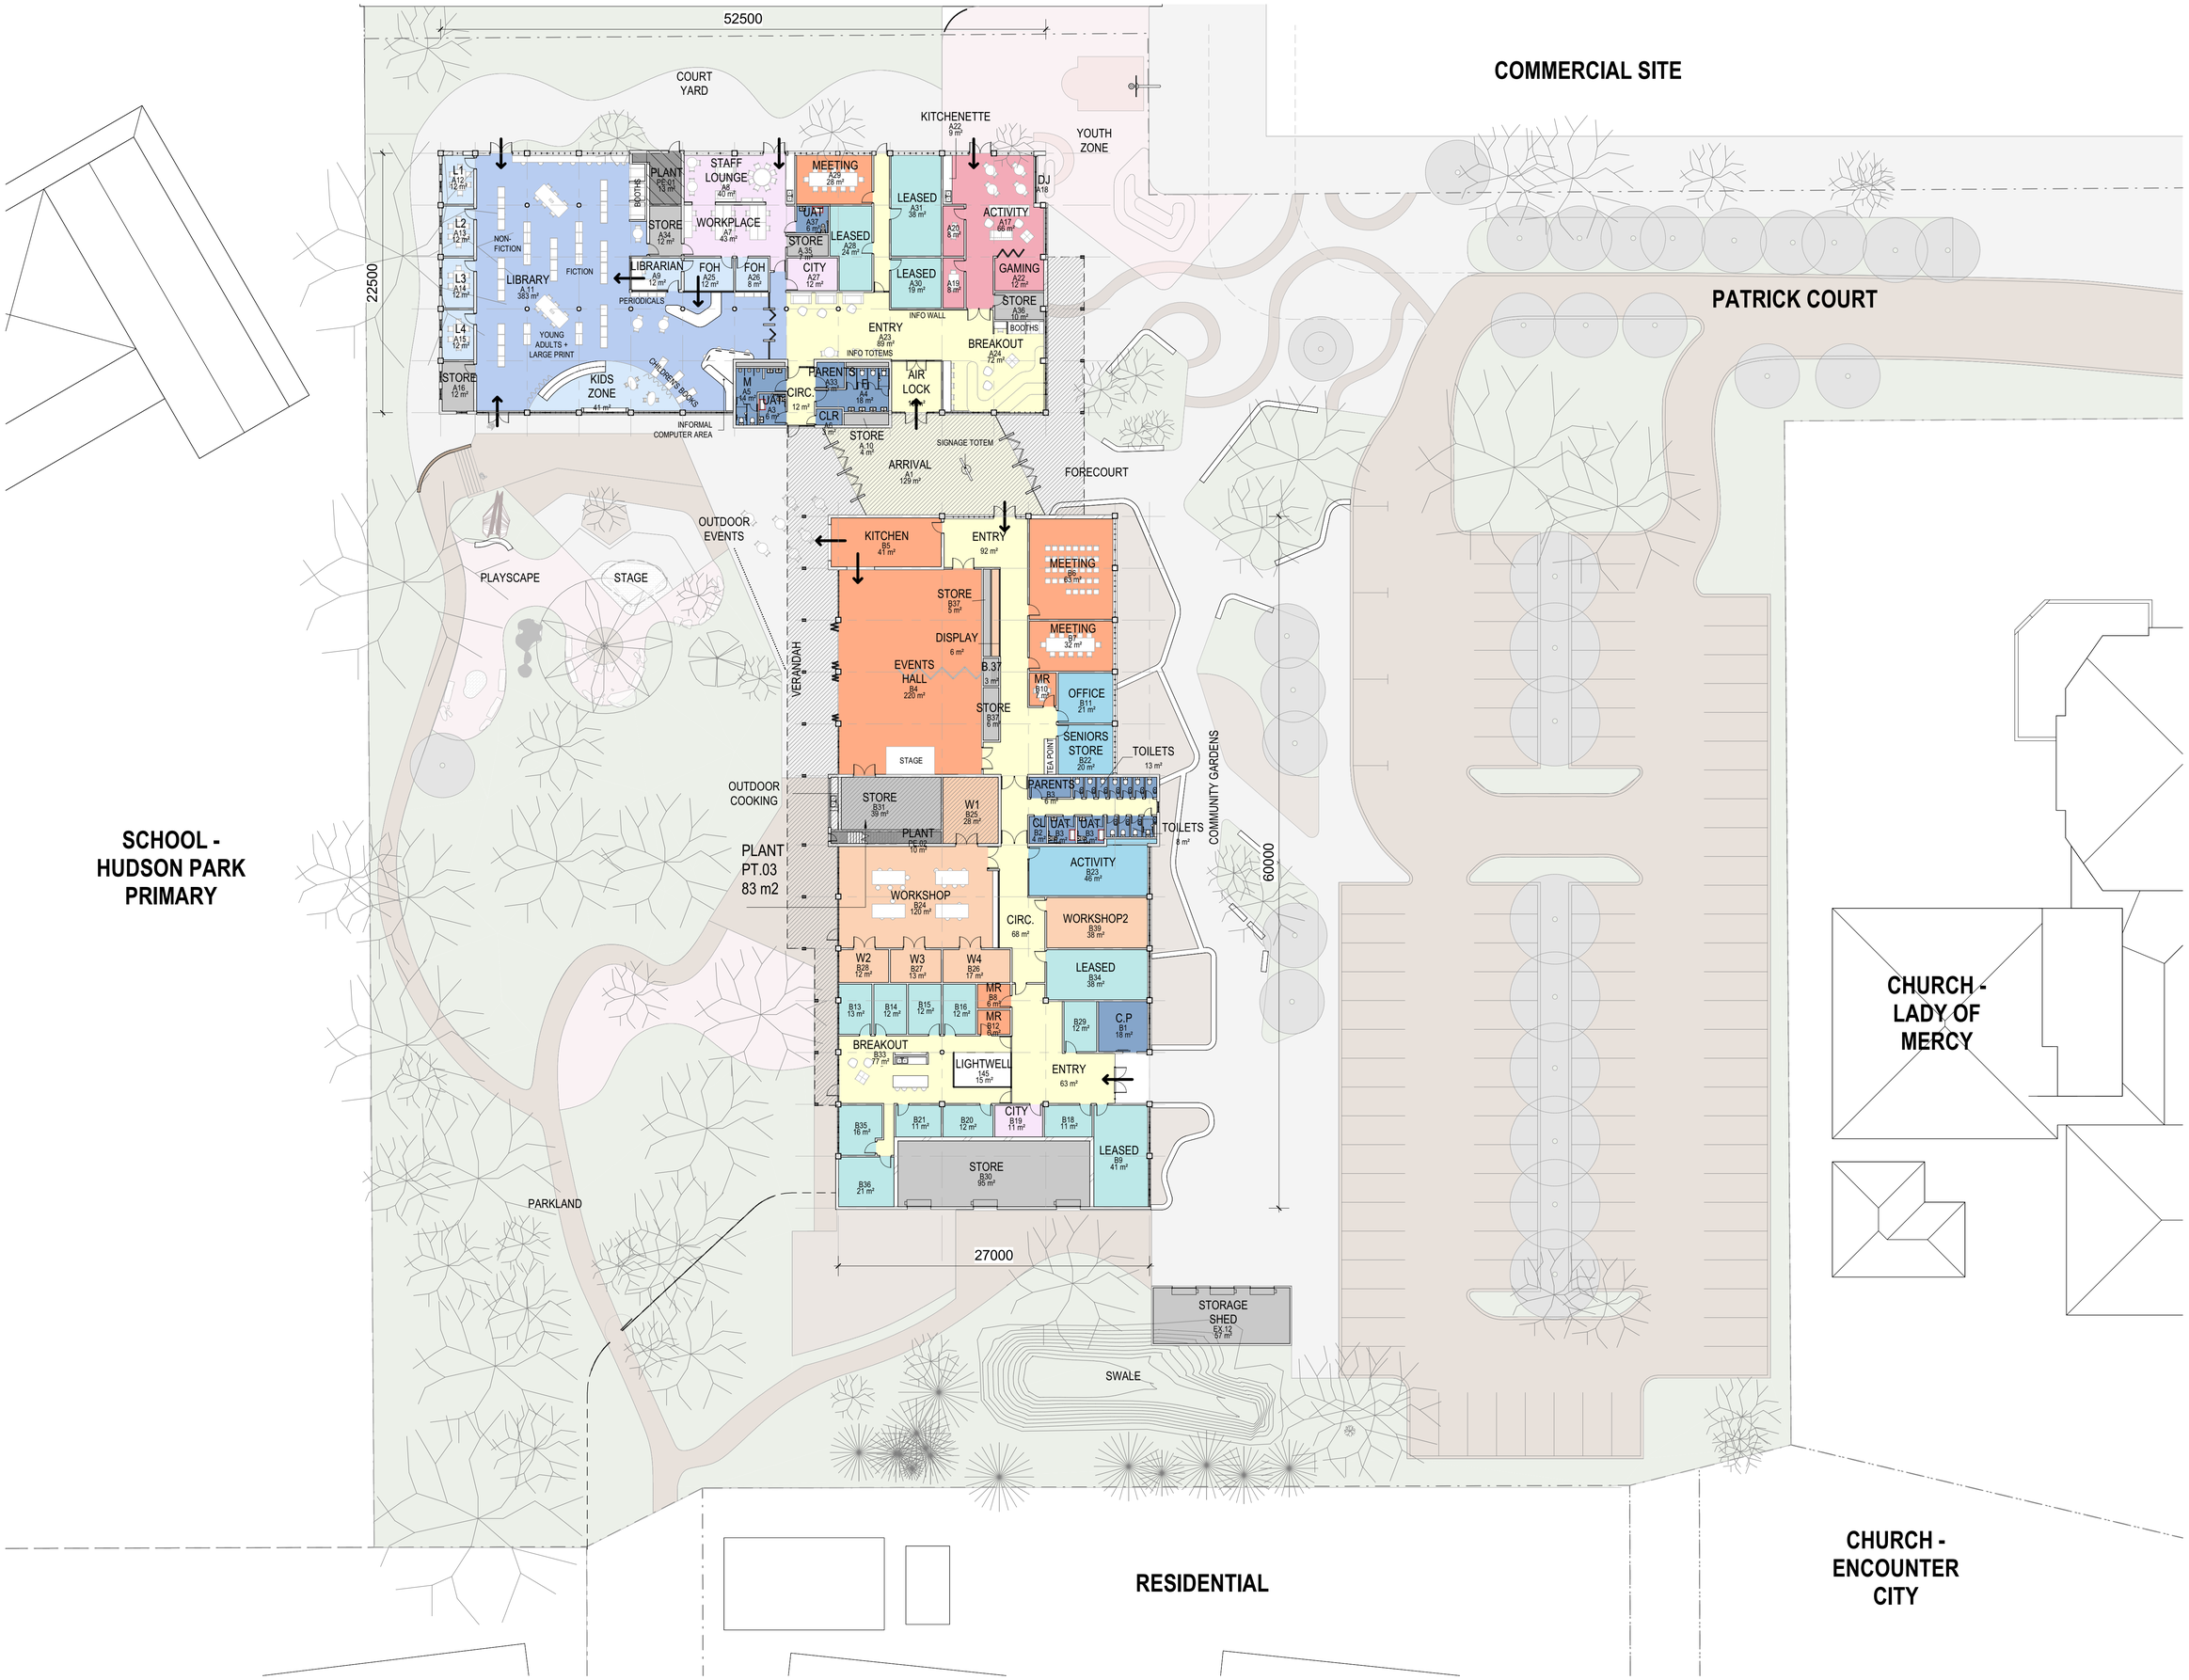

carabiner

City of Wanneroo

CONCEPT DESIGN | A1.100 REV F | SITE PLAN | 24/03/25

GIRRAWHEEN HUB REDEVELOPMENT

2438